
Please note:
1- All the dimension in mm
2- Door and window UPVC
3- Brick to be finish and
match the Existing wall
4- Roof to match Existing



EXISTING REAR ELEVATION

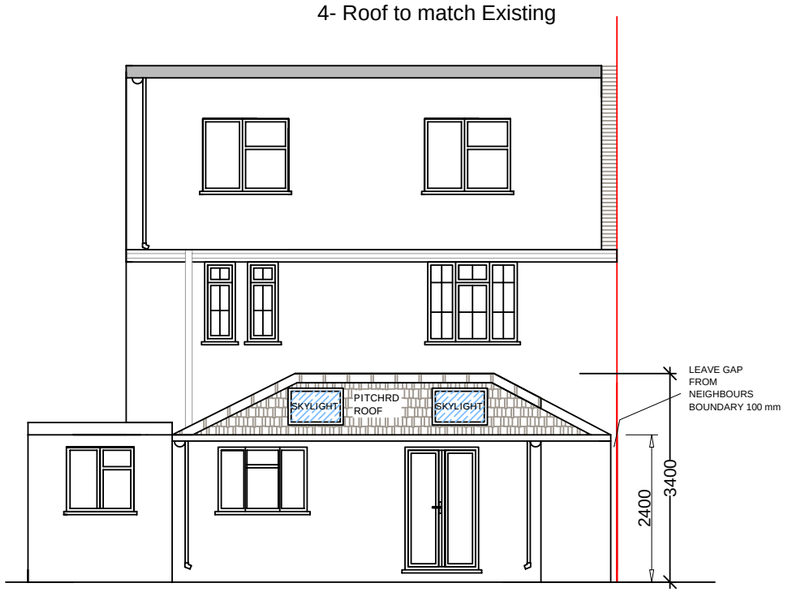

PROPOSED REAR ELEVATION

SCALE: 1:100



Engineering Construction Design Ltd

ENGINEERING CONSTRUCTION
DESIGN LTD
9 LIBERTY CENTRE
MOUNT PLEASANT,
HA0 1TX
E:fahir@eng-constructiondesign.com
Mob:07507484719

PROJECT	DRAWING TITLE	SITE ADDRESS
SINGLE STOREY REAR EXTENSION PITCHED ROOF WITH TWO SKYLIGHT	PROPOSED REAR ELEVATION	121 VIOLET AVENUE HILLINGDON UB8 3TP

DRAWINGS RECORD

ISSUE TO	NO	DATE OF ISSUE
CLIENT	1	01-07-2019
PL OFFICE	1	01-07-2019
B R OFFICE	1	05-07-2019

REVISION REC

NO	DATE	NO	DATE

GEN DETAILS

SCALE: 1:100 & A 3
DRAWING NO: ECDL/H/ 03022/2
DATE: 05-07-2019

SHEET NO

2 &A3