
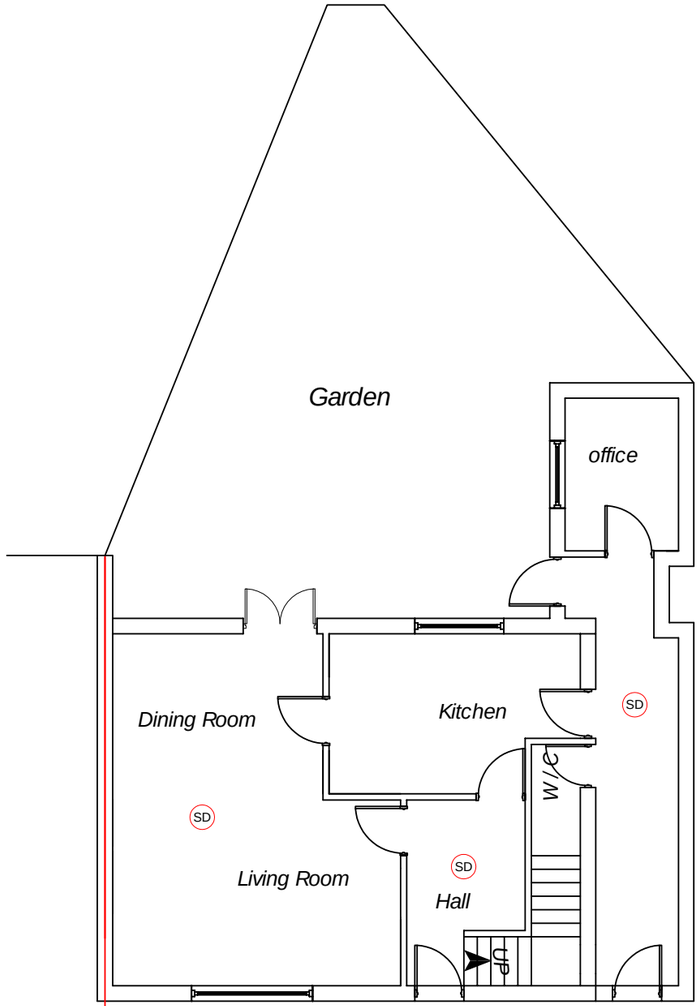


EXISTING GROUND FLOOR PLAN

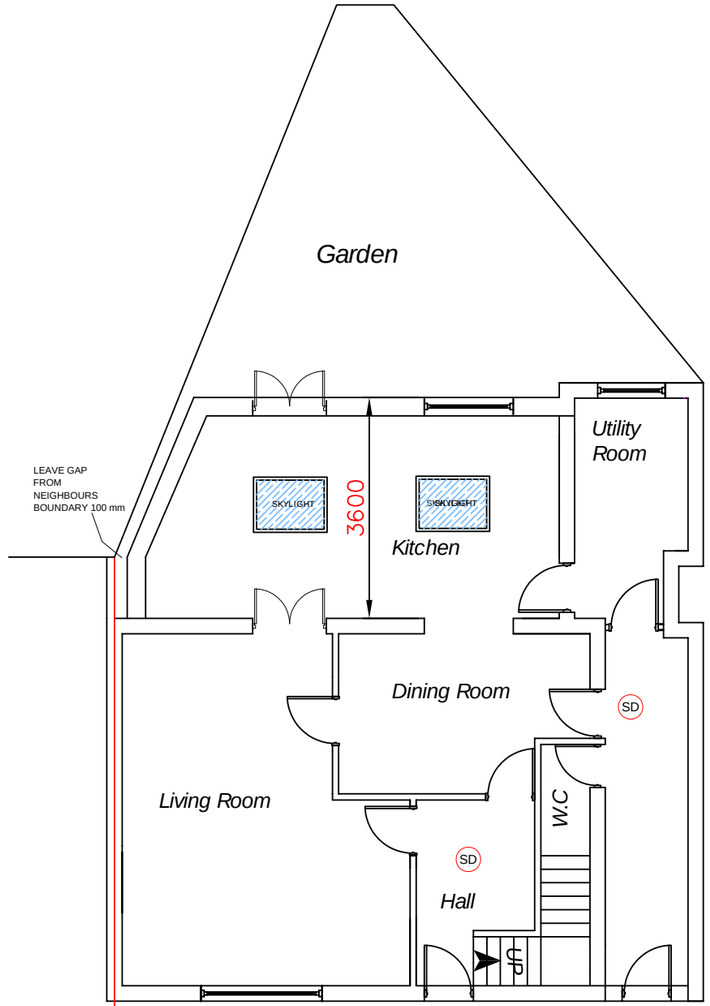

PROPOSED GROUND FLOOR PLAN

SCALE: 1:100 0 1m 5m 10m

Engineering Construction Design Ltd
ENGINEERING CONSTRUCTION
DESIGN LTD
9 LIBERTY CENTRE
MOUNT PLEASANT,
HA0 1TX
E:fahir@eng-constructiondesign.com
Mob:07507484719

PROJECT	DRAWING TITLE	SITE ADDRESS
SINGLE STOREY REAR EXTENSION PITCHED ROOF WITH TWO SKYLIGHT	PROPOSED GROUND FLOOR PLAN	121 VIOLET AVENUE HILLINGDON UB8 3TP

DRAWINGS RECORD

ISSUE TO	NO	DATE OF ISSUE
CLIENT	1	01-07-2019
PL OFFICE	1	01-07-2019
B R OFFICE	1	05-07-2019

REVISION REC

NO	DATE	NO	DATE

GEN DETAILS

SCALE: 1:100 & A 3
DRAWING NO: ECDL/H/ 03022/1
DATE: 05-07-2019

SHEET NO

1 &A3