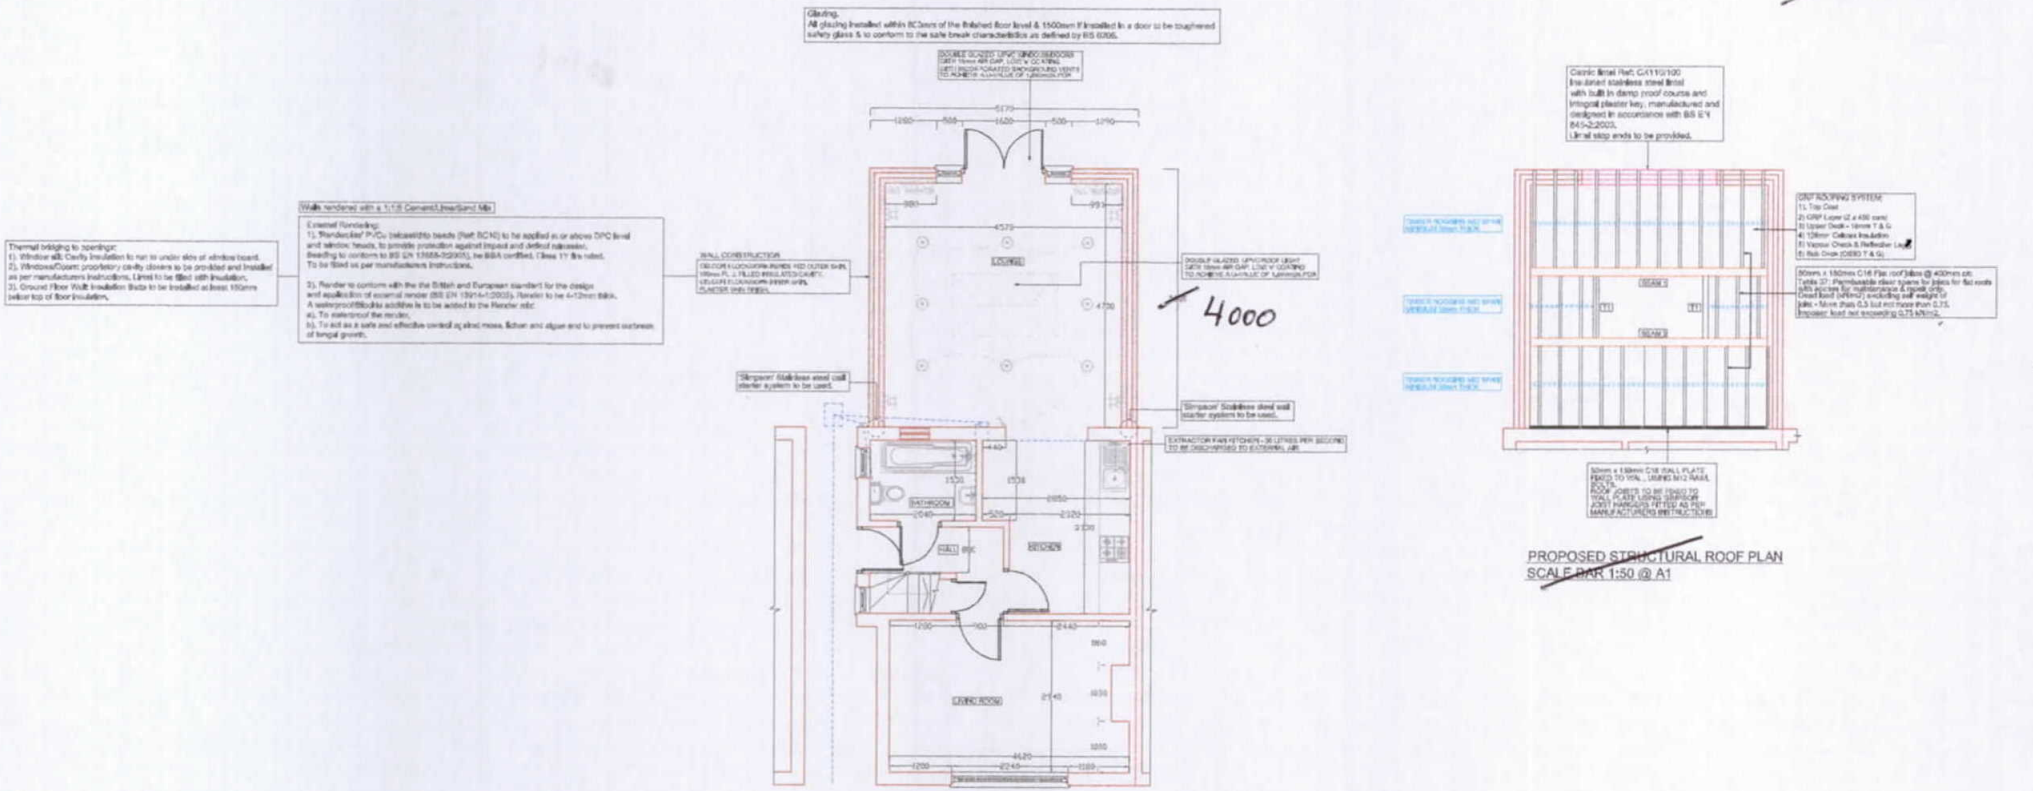
Glazing.
All glazing installed within 800mm of the finished floor level & 1500mm if installed in a door to be toughened safety glass & to conform to the safe break characteristics as defined by BS 6206.
Thermal bridging to openings:
1). Window sill: Cavity insulation to run to under sills of window board.
2). Windows/Doors: proprietary cavity closers to be provided and installed as per manufacturers instructions. Lintel to be filled with insulation.
3). Ground Floor Wall: Insulation Batts to be installed at least 150mm below top of floor insulation.
Walls rendered with a 1:1:6 Cement:Lime:Sand Mix
External Rendering:
1). 'Bondacker' PVCu (sleeved)bb beads (Ref: BC10) to be applied at or above DPC level and window heads, to provide protection against impact and defect rainwater. Beading to conform to BS EN 13658-2(2005), be BBA certified, Class 1Y fire rated. To be fitted as per manufacturers instructions.
2). Render to conform with the the British and European standard for the design and application of external render (BS EN 13914-1:2005). Render to be 4-12mm thick. A waterproof/Bucking additive is to be added to the Render mix:
a). To waterproof the render,
b). To act as a safe and effective control against moss, fichen and algae and to prevent outbreak of fungal growth.
WALL CONSTRUCTION
DOUBLE GLAZED UPVC/PVCU CASEMENT WINDOWS
GREY 16mm AIR GAP, LOW 'e' GLAZING
WITH TRICKLE VENTS
TO ACHIEVE A U-VALUE OF 1.6W/M2K/K OR BETTER
DOUBLE GLAZED UPVC/PVCU FRENCH DOORS
GREY 16mm AIR GAP, LOW 'e' GLAZING
WITH TRICKLE VENTS
TO ACHIEVE A U-VALUE OF 1.6W/M2K/K OR BETTER
'Simpson' Stainless steel wall starter system to be used.
EXTRACTOR FANS KITCHEN - 30 LITRES PER SECOND TO BE DISCHARGED TO EXTERNAL AIR
LOUNGE
BATHROOM
HALL
KITCHEN
DINING ROOM
4000
PROPOSED GROUND FLOOR PLAN
SCALE BAR 1:50 @ A1
Ventilation
All habitable rooms to have rapid ventilation via windows/doors of an openable area of at least 1/20th of the floor area, part of the ventilation area is to be 1.75m above floor area.
Windows are to provide 4000 sq/mm minimum of background ventilation via controlled trickle vents in utility room, en suite and bedroom. All habitable rooms to achieve 8000 sq/mm. Alternatively the sum of all trickle vents must equal 8000 sq/mm as specified in Table 1 of approved document F1.
Kitchen to be ventilated mechanically ventilated with a wall mounted fan which can achieve extract to external air @ 30 litres per second.
Mechanical vents are to be tested and commissioned in accordance with regulation 42 and part F1 2010.
Electrical Installation.
All the electrical installation is to be in full accordance with BS 7671 and with the latest addition of IEE wiring regulations,part 'P' building regs, and should be carried out in accordance with current installation techniques applicable to the material and equipement being used.
Full completion certificates to be issued by a certified electrical engineer to be provided upon completion of the electrical installation.
Note that all wiring which is covered or surrounded with thermal insulation to be de-rated in accordance with Appendix A of BRE 'Thermal Insulation': avoiding risks 2002 edition.
All downlighters in ceiling voids are to be fitted with intumescent covers to maintain half hour fire resistance.
All light switches are to be fitted 1200mm from finished floor level and all switched outlets to be fitted 450mm above finished floor levels.
Gas:
All works to the boiler and heating system to be carried out bya Gas Safety Registered person.
NOT TO SCALE.
Clarke lintel Ref: CA110/100
Insulated stainless steel lintol
with built in damp proof course and
integral plaster key, manufactured and
designed in accordance with BS EN
845-2:2003.
Lintel stop ends to be provided.
GRP ROOFING SYSTEM:
1) Top Coat
2) GRP Layer (2 x 450 gsm)
3) Upper Deck - 18mm T & G
4) 125mm Celotex Insulation
5) Vapour Check & Reflective Layer
6) Rob Onek (OSB3 T & G)
50mm x 150mm C16 Flat roof joists @ 400mm c/c
Table 37 : Permissable clear spans for joists for flat roofs (45 degrees for maintenance & repair only)
Dead load (kN/m2) excluding self weight of joist - 0.5mm thick (0.5 but not more than 0.75
Imposed load not exceeding 0.75 kN/m2.
50mm x 150mm C16 WALL PLATE FIXED TO WALL USING M12 RAWL BOLTS
TIMBER TO BE PRESSURE TREATED TO BS 8417 USING CREOSOTE FREE PRESERVATIVE
STEEL ANGLES FITTED AS PER MANUFACTURERS INSTRUCTIONS
PROPOSED STRUCTURAL ROOF PLAN
SCALE BAR 1:50 @ A1
SCALE BAR 1:50 @ A1
ELECTRICAL KEY:
LEC DISTRIBUTION
IP65 ENCLOSED PENDANT LIGHT FITTING
LIGHT SWITCH
EXTRACTOR FAN WITH PULL CORD SWITCH
EXTRACTOR FAN WITH 60/30 L/S SPEED CONTROL
DOUBLE PLUG SOCKET
GENERAL NOTES:
THIS DRAWING IS NOT TO BE SCALED. THE MAIN CONTRACTOR IS RESPONSIBLE FOR CHECKING ALL DIMENSIONS ON SITE PRIOR TO COMMENCEMENT OF WORKS & WITH ANY DISCREPANCIES REPORTED TO UNDERSIGNED PROFESSIONAL ADVISER AT ONCE.
ANY CONSTRUCTION WORK CARRIED OUT NEEDS TO CONFORM TO THE NECESSARY BUILDING STYLE OF THE HOUSEHOLDER OF THAT/THIS AREA.
ALL BUILDING WORK IS TO BE CARRIED OUT TO THE SATISFACTION OF THE LOCAL AUTHORITY AND WHERE IN CONFLICT WITH LOCAL BUILDING REGULATIONS, MUST BE AMENDED ACCORDINGLY.
THIS WORK SPECIFICATION SHALL BE STRICTLY INTERPRETED FOR THIS ACCURATE DRAWING AND ANALYSIS OF THE AREA OF WORKS TO BE THE BUILDING ELEMENTS.
THIS DRAWING IS THE COPYRIGHT OF GREENFIELDS ARCHITECTURAL SERVICES. THIS DRAWING MAY NOT BE COPIED IN ANY WAY OTHER WHATSOEVER WITHOUT PRIOR AUTHORISATION
Greenfields Architectural Services
London Office: 113 Staines Road, Feltham, Middlesex, TW13 7DU
Telephone: 0207 368 4436
Oxford Office: 14 Saffron Crescent, Carterton, Oxfordshire, OX18 1LT
Telephone: 01993 627 221
Email: enquiries@greenfieldsarchitectural-services.co.uk
Website: www.greenfieldsarchitectural-services.co.uk
DRAWING TITLE: PROPOSED GROUND FLOOR PLAN
SITE ADDRESS: 92 PARK VIEW ROAD, HILLINGDON
SCALE: 1:50 @ A1
DRAWN BY: BG
DATE: 21.08.17
DRAWING NO: PARKVIEW02