

0 1 2 3 4 5 6 7 8 9 10

SCALE 1:50

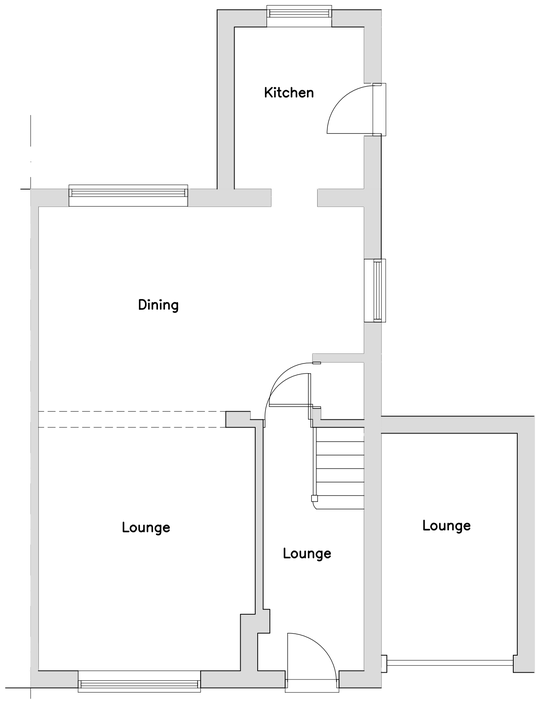

EXISTING GROUND FLOOR PLAN

(1:100)

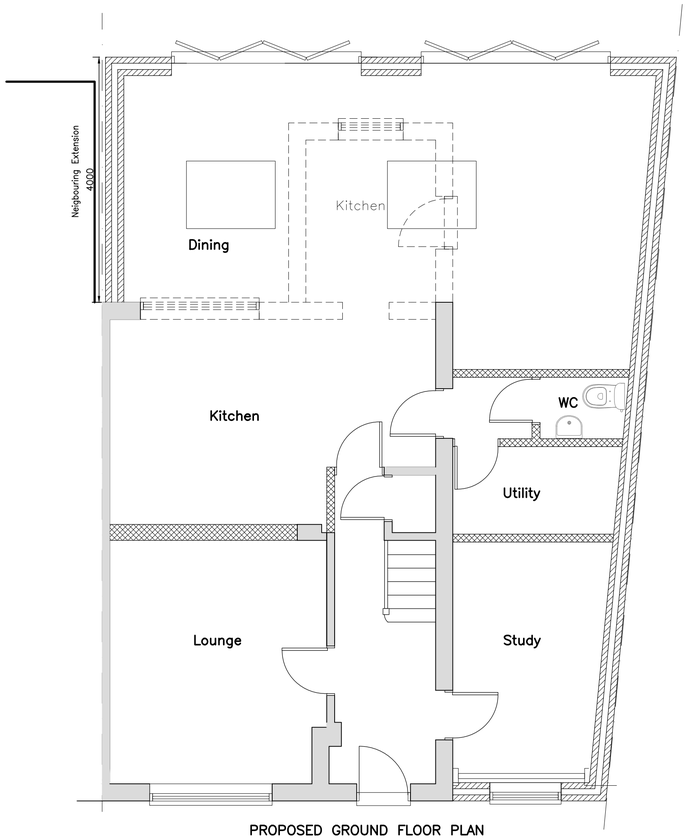

PROPOSED GROUND FLOOR PLAN

1:50



SITE LOCATION PLAN

1:1250




EXISTING FRONT ELEVATION

(1:100)



EXISTING REAR ELEVATION

(1:100)

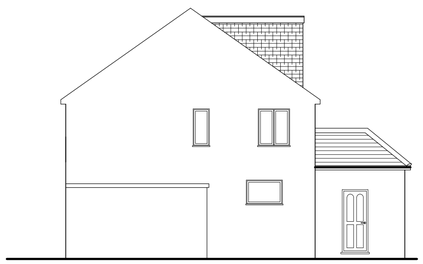

EXISTING SIDE ELEVATION

(1:100)




PROPOSED FRONT ELEVATION

(1:100)



PROPOSED REAR ELEVATION

(1:100)

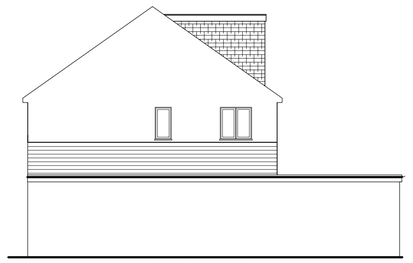

PROPOSED SIDE ELEVATION

(1:100)

Rev	Description	Date
B	REAR EXTENSION AMENDED TO 4 METRES	31/10/2018

RESIDENTIAL BUILDING SOLUTIONS LTD

ARCHITECTURAL, STRUCTURAL & PARTY WALL SERVICES

21 CLIFTON AVENUE, STANMORE, MIDDLESEX, HA72HR

T: *07896 651 973*

E: *info@rbslondon.co.uk*

W: *www.rbslondon.co.uk*

This drawing is property of Residential Building Solutions Ltd. The information it contains is copyright and is not to be copied or used without prior permission.

Project

PROPOSED SINGLE STOREY REAR & SIDE WRAP AROUND EXTENSION

2 MANSFIELD DRIVE
HAYES
UB4 8DZ

Drawing

EXISTING/PROPOSED PLANS/ELEV

Drawn	Checked
RBS LTD	
Scale: A1@1:50	Date: OCT 2018
Stage	Drg. No.: 2MD/P01 — Rev: B