
Notes.
All details existing, unless marked proposed
Original drawing size A4
Scaled dimensions should not be taken from this drawing unless authorised.
Licence number 100048623

Site Boundary

Advert Location

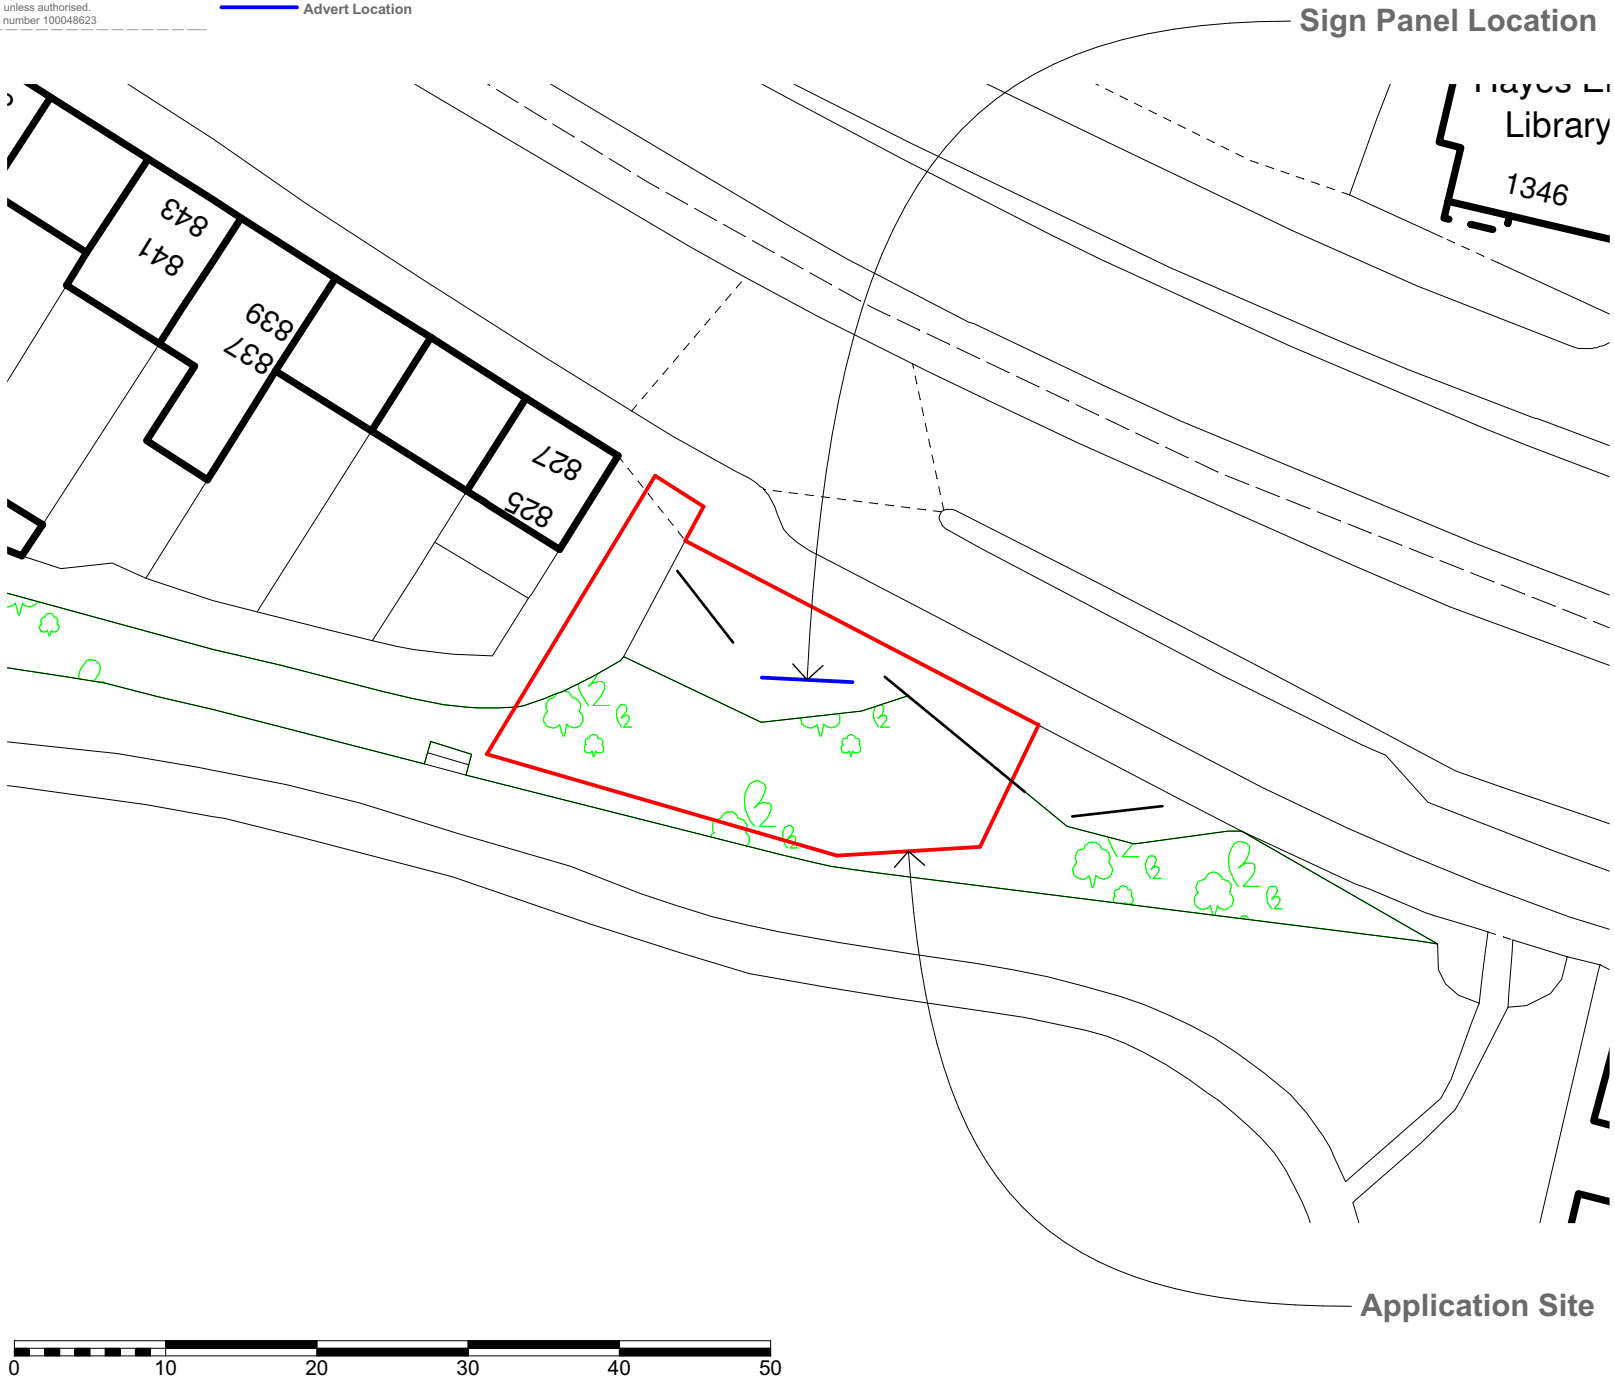

insite

Insite Poster Properties Ltd
Barton Hall
29 Gloucester Street
Cirencester
Gloucestershire, GL7 2DJ
Tel. 01285 658666 www.insite.co.uk

INSITE Ref:

9177

Project

Land at
Uxbridge Road
London
UB4 8HZ

Drawing Name

Site Plan - Proposed

Drawing Status

PLANNING

Revision

- First Formal Issue RW

Date

11 April 2017

Drawing Scale @ A4

1:500

Layout ID **Revision**

T4190 A4 051

Turnkey A4