
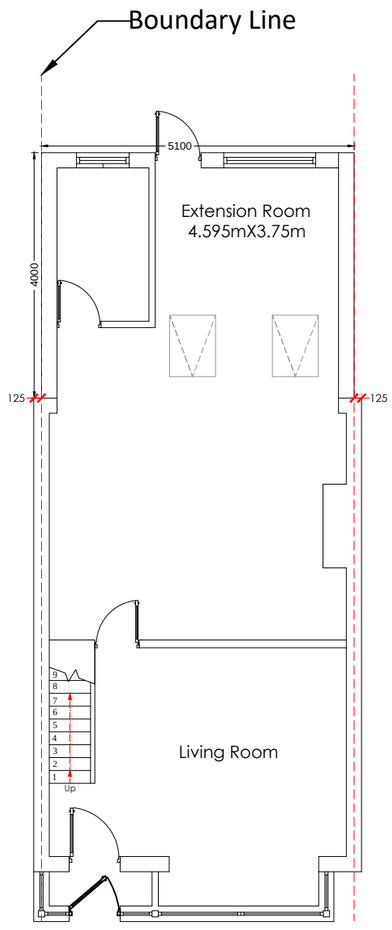


Proposed Ground Floor

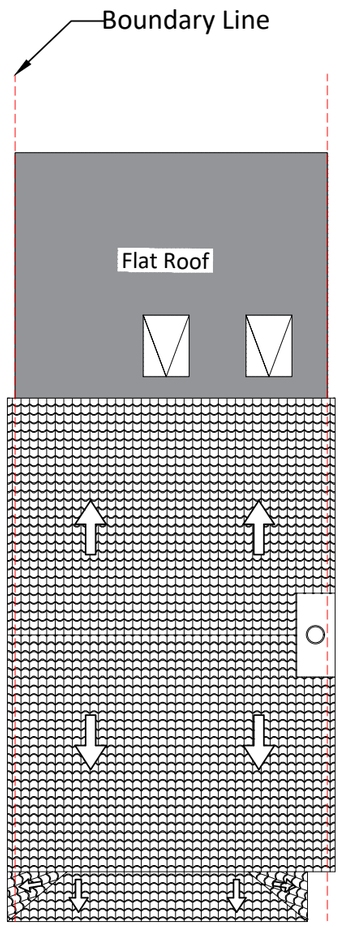

Proposed Roof Plan

M 1:100

0 1 2 3 4 5 6 7 8 9 10

DRAWING STATUS:

PLANNING

DISCLAIMER:

Drawing to be read in conjunction with all other relevant documentation.

All written dimensions to be checked on the site before work commences. Discrepancies, where identified, must be reported to the designer.

PLANNING APPLICATION

Rev.	Date	Drawn By	Checked By

PROJECT:

21 Moorfield RdUxbridge UB8 3SL

CLIENT:

Mr Sundaram

DRAWN:	DATE: 10/02/2020
SHEET SIZE: A3	SCALE: 1:100 @ A3
PROJECT NO: 123/20	DRAWING NO. PA 01 / REV. -