


Loft

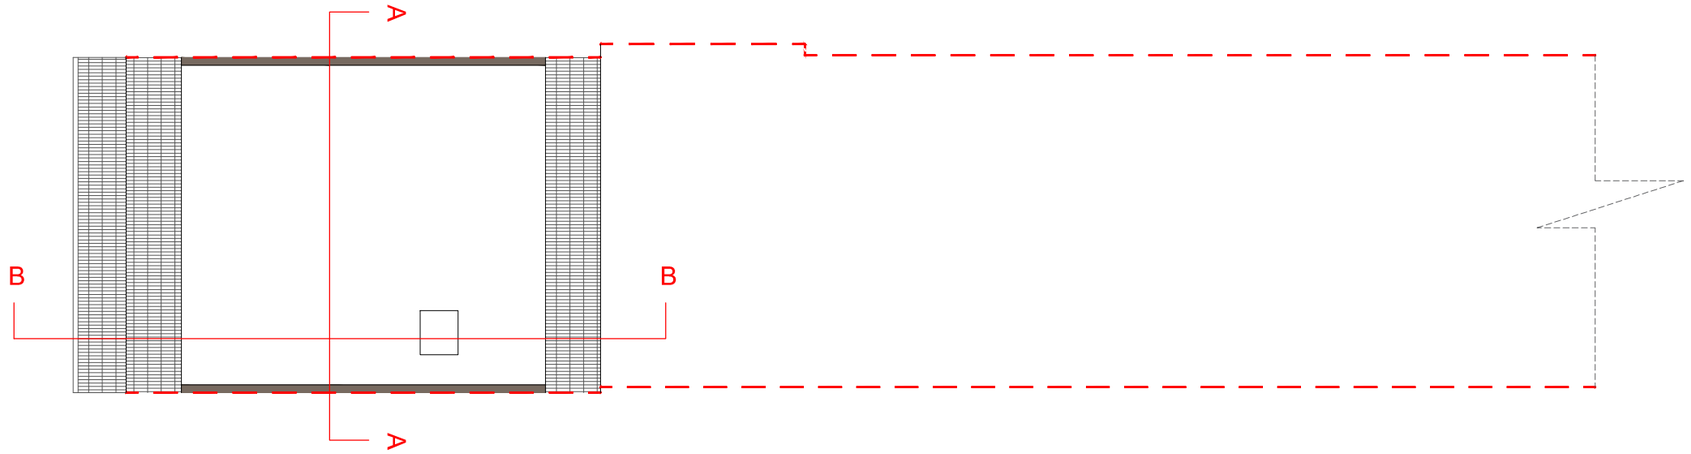

Roof plan

1:100

2m 0 2m 4m 6m 8m 10m

This Is A Cad Drawing
UNDER NO CIRCUMSTANCES SHALL MANUAL ALTERATIONS BE MADE.
FIGURED DIMENSIONS TAKE PREFERENCE TO SCALE.
VERIFY AND CHECK ALL DIMENSIONS ON SITE BEFORE WORK IS PUT IN HAND, AND ANY DISCREPANCIES ARE TO BE REFERED TO THE ARCHITECT.

Copyright Is Reserved
COPYING OR REPRODUCTION OF THIS DRAWING OR ELECTRONIC DATA WITHOUT THE WRITTEN PERMISSION OF THE ARCHITECT IS NOT PERMITTED

Disclaimer
THE HARD COPY ACCOMPANYING THE ELECTRONIC DATA IS THE LEGAL

Rev.	Date.	Amendment.

Project.
117 Wood end green road,
Hayes UB3 2SQ

171 Earls court road,
London SW5 9RF

T +44 (0)20 7341 7748
yazen@kensingtonletting.info

Drawing title.
Existing loft and roof plan

Status.
PLANNING

Scale.
1:100 @ A3

DWG No.
SE1295_02

Date.
Dec'17

Dwn.
Y.H