

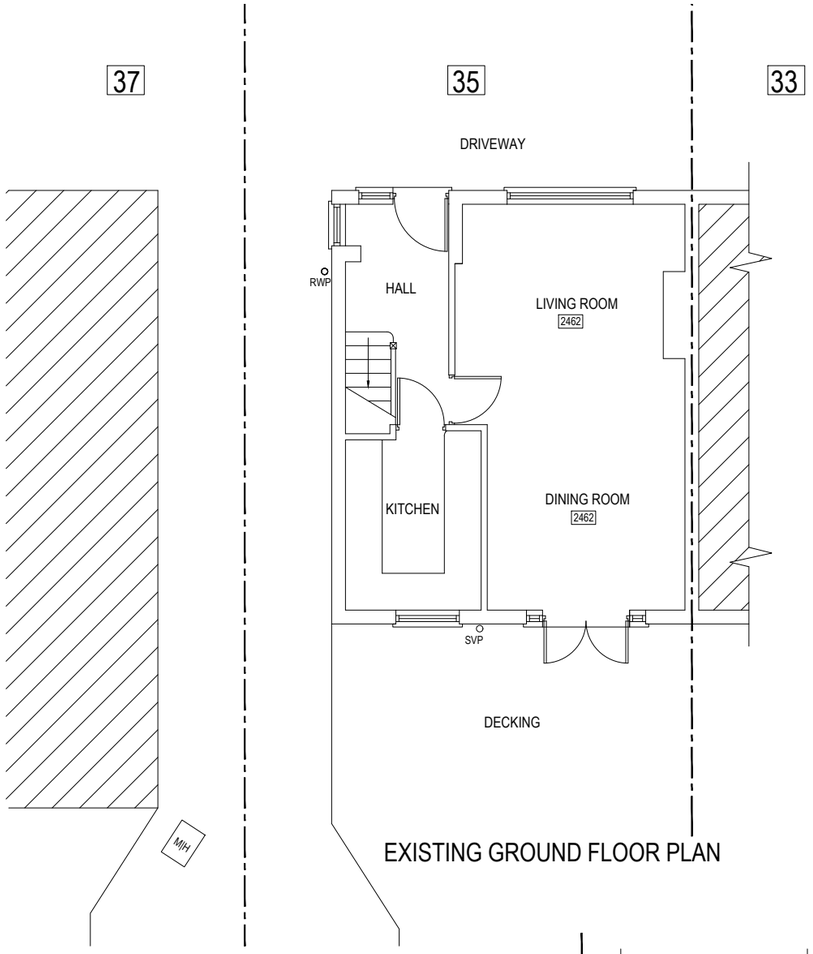



EXISTING GROUND FLOOR PLAN

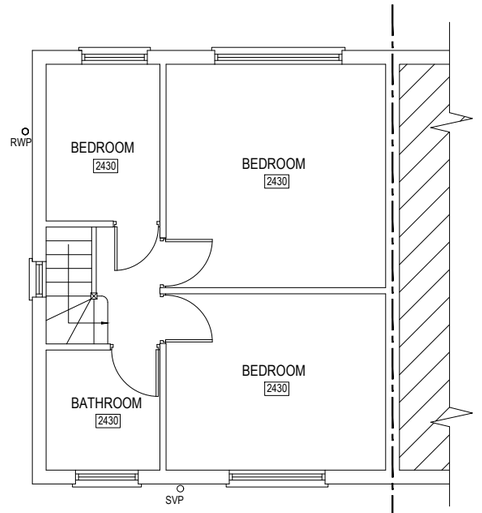

EXISTING FIRST FLOOR PLAN

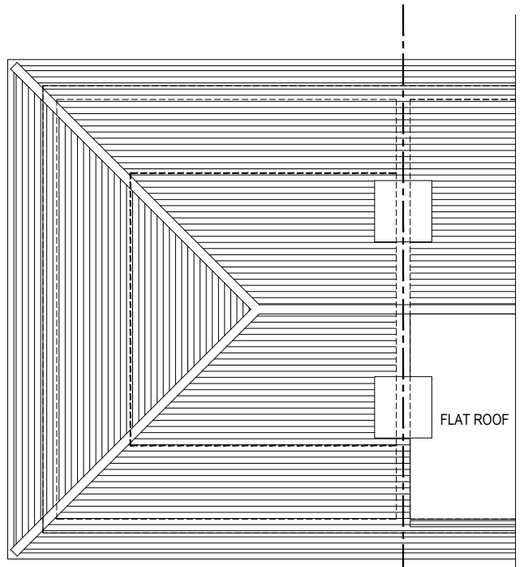


EXISTING ROOF PLAN

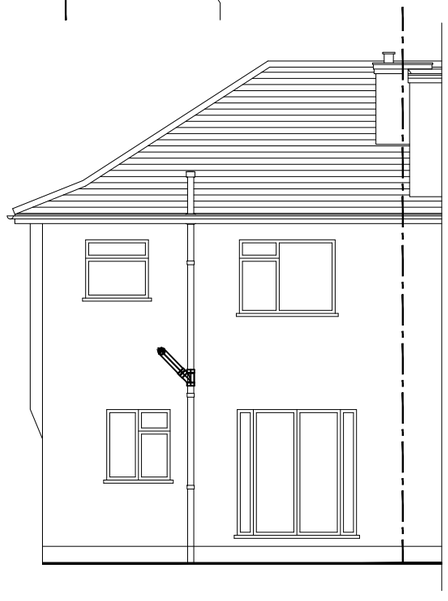


EXISTING REAR ELEVATION



EXISTING FRONT ELEVATION

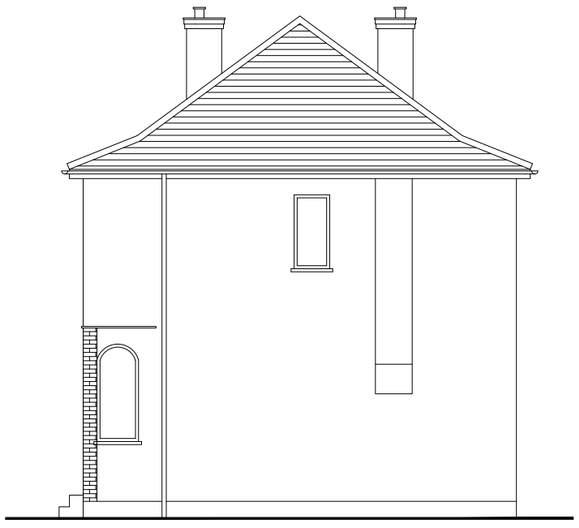

EXISTING RIGHT SIDE ELEVATION

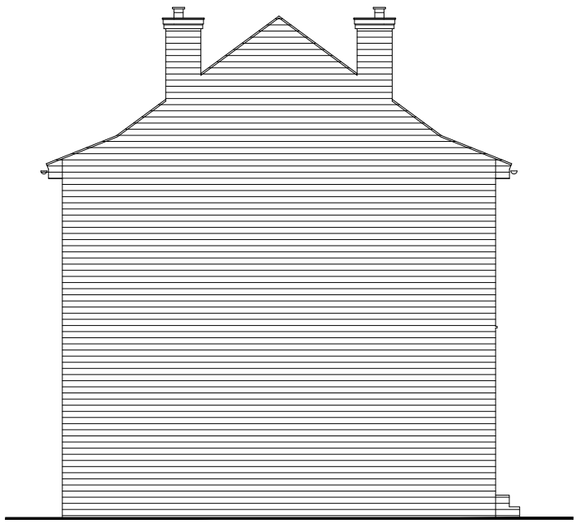

EXISTING LEFT SIDE ELEVATION

Project: **35 Park Lane Hayes, Middlesex, UB4 8AB**

Drg Title.: EXISTING FLOOR PLANS & ELEVATIONS

Client: Mr & Mrs Jaswal

Scale @ A3: 1 :100. Date: JAN 2018 Rev:

Drg No.: 35 / 2017 / 01

scale 1:100 @ A3

NOT FOR CONSTRUCTION

bd NORTHWOOD DESIGNS LTD

0 1 2 3 4 5 6 7 8 9 10