
Street wise

Map data


SITE LOCATION PLAN
AREA 2 HA
SCALE 1:1250 on A4
CENTRE COORDINATES: 509243, 181966

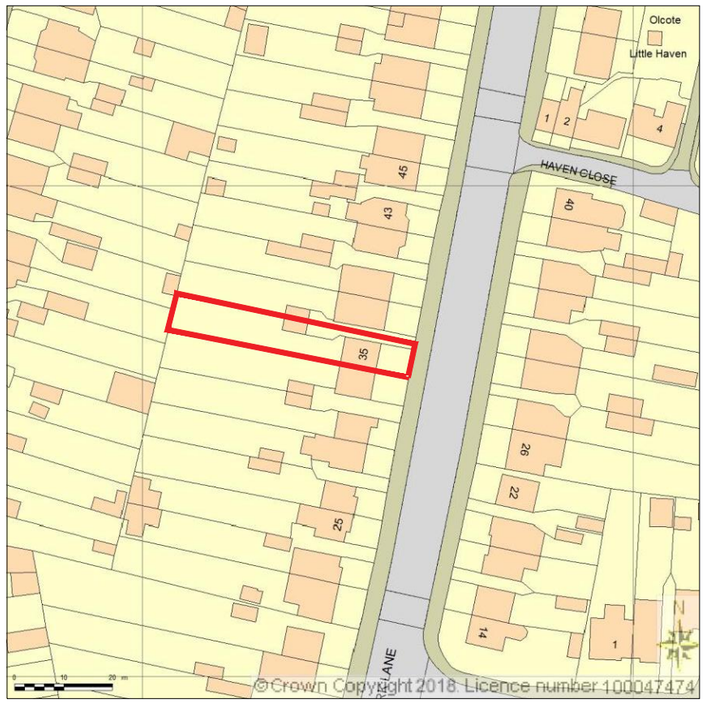

Supplied by Streetwise Maps Ltd
www.streetwise.net
Licence No: 100047474
18/01/2018 23:29

LOCATION PLAN
SCALE - 1: 1250.

PARK LANE

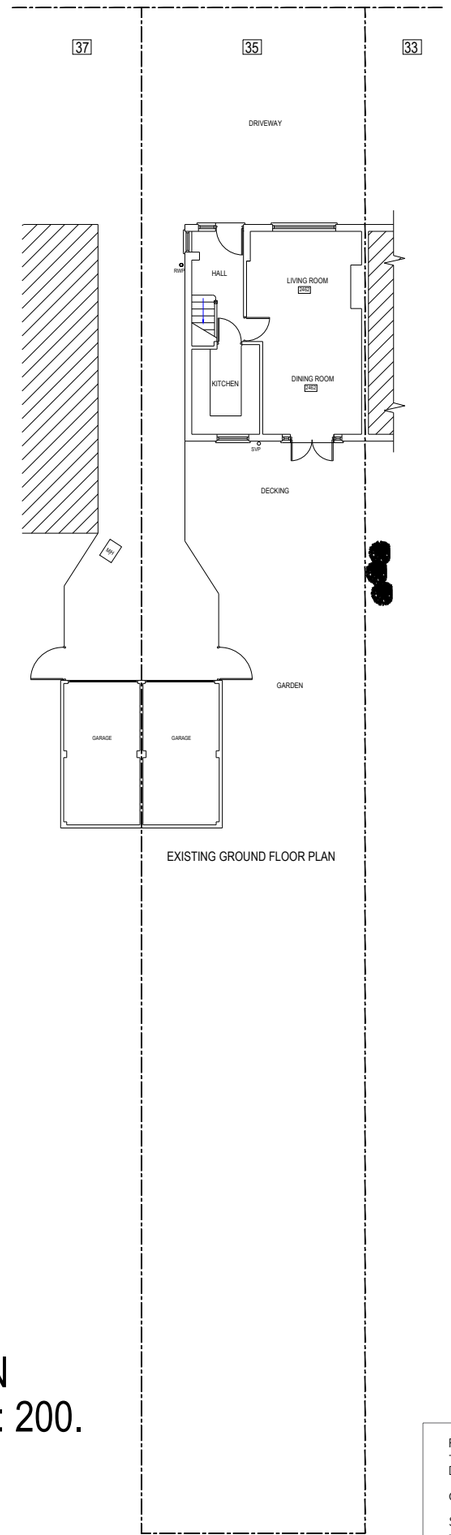

EXISTING GROUND FLOOR PLAN

SITE PLAN
SCALE - 1: 200.

Project:	**35 Park Lane Hayes, Middlesex, UB4 8AB**
Drg Title.:	LOCATION PLAN & SITE PLAN
Client:	Mr & Mrs Jaswal
Scale @ A3:	1 :1250 /1 :200. Date: JAN 2018 Rev:
Drg No.:	35 / 2017 / 01
	scale 1:200 @ A3

bd NORTHWOOD DESIGNS LTD

NOT FOR CONSTRUCTION

0 1 2 3 4 5 6 7 8 9 10