
APPLICATION FOR PRIOR APPROVAL

FOR A SINGLE STOREY REAR EXTENSION WITH TILED ROOF.


SITE LOCATION PLAN
AREA 2 HA
SCALE 1:1250 on A4
CENTRE COORDINATES: 509243, 181966

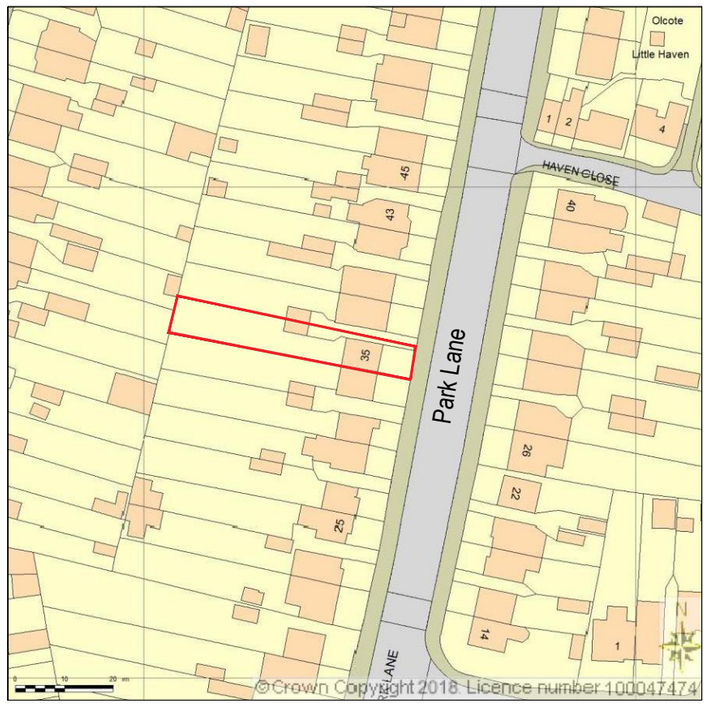


LOCATION PLAN
SCALE - 1: 1250.

Supplied by Streetwise Maps Ltd
www.streetwise.net
Licence No: 100047474
18/01/2018 23:29

PARK LANE

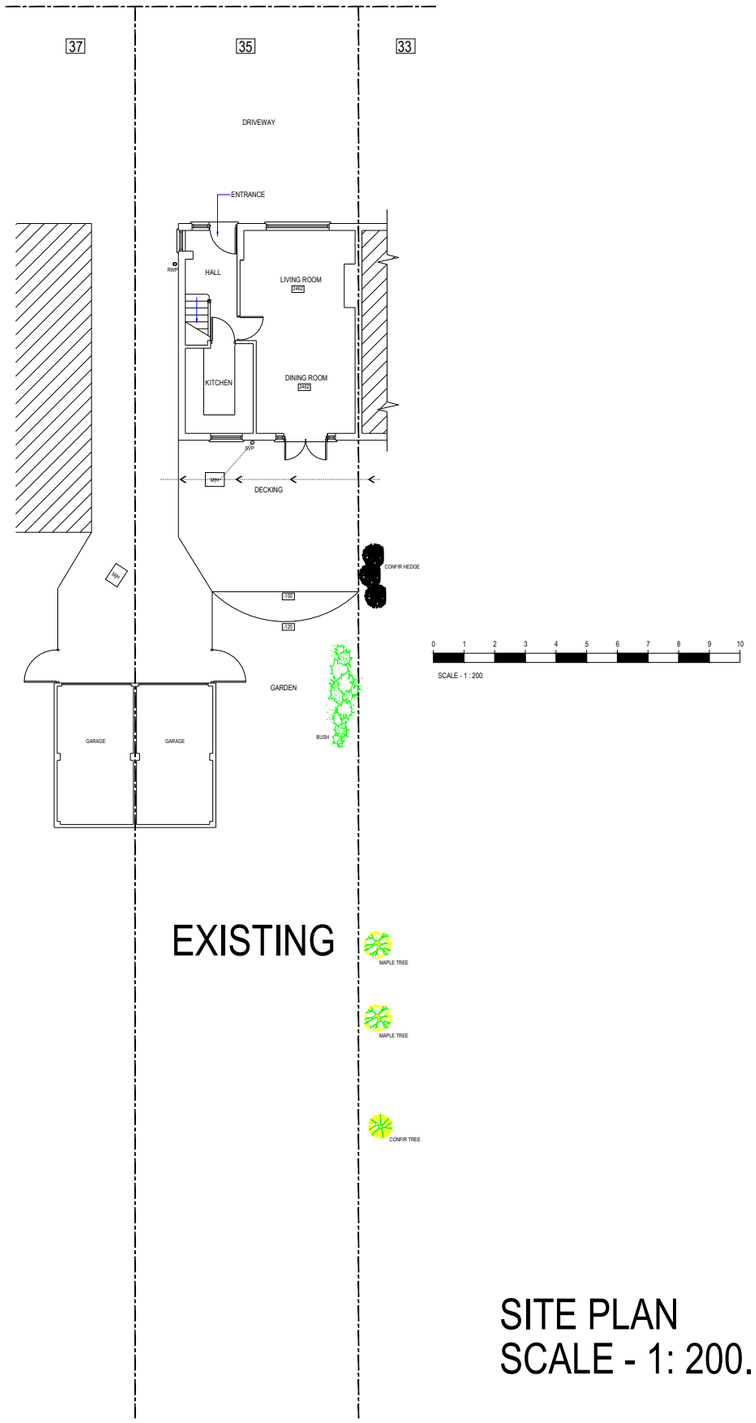

PARK LANE

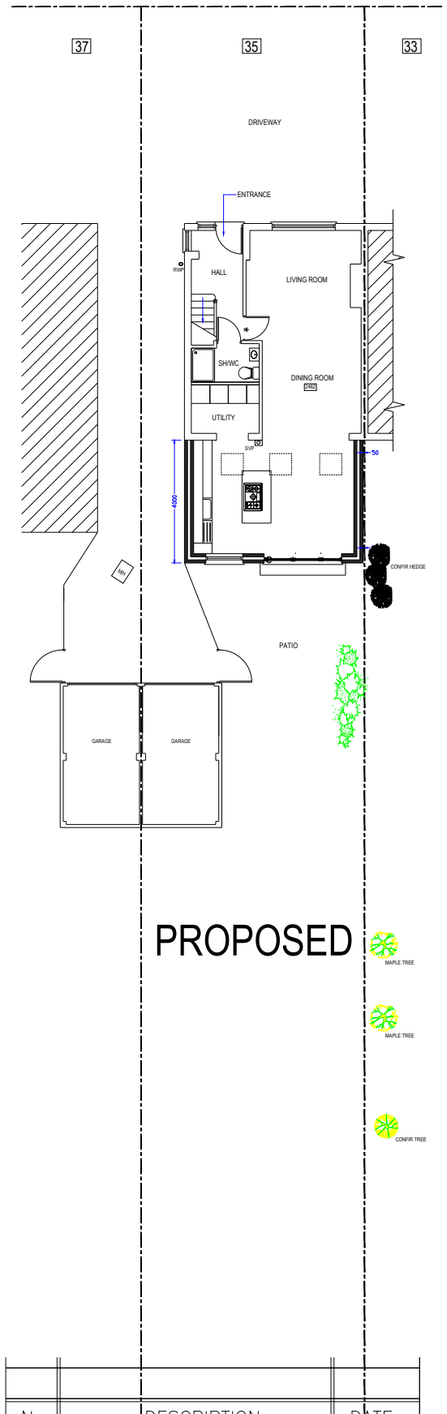

SITE PLAN
SCALE - 1: 200.

No.	DESCRIPTION	DATE

TECON Ltd.
Consulting Civil & Structural Engineers
116A High Street
Edgware, Middlesex, HA8 7EL.
TEL: 020 8951 5100 FAX: 020 8905 6838

NOTES:

NOT FOR CONSTRUCTION

Client: MR SHIV JASWAL	Scale: 1: 1250 /1: 200.	Size: A3	Drawing Title: LOCATION PLAN & SITE PLAN
Job Title: 35 PARK LANE, HAYES, UB4 8AB	Drawn by: BHD		Drawing No.: 10720 / P / 01
	Date: SEPT 2021		