

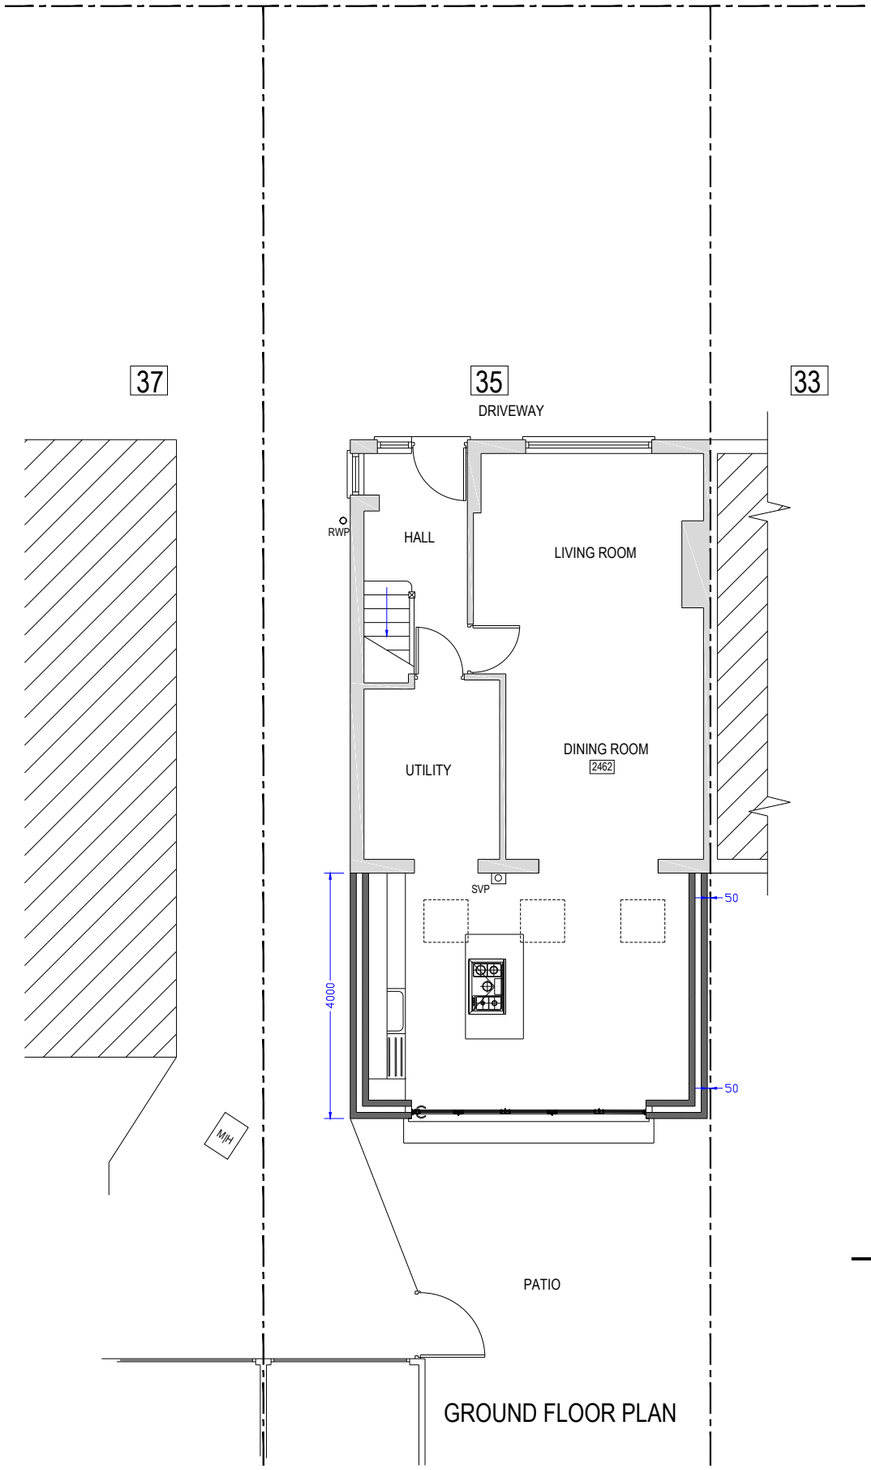


GROUND FLOOR PLAN

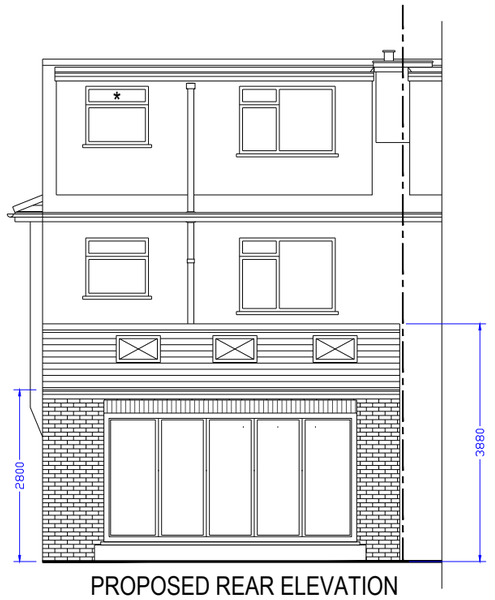


PROPOSED REAR ELEVATION

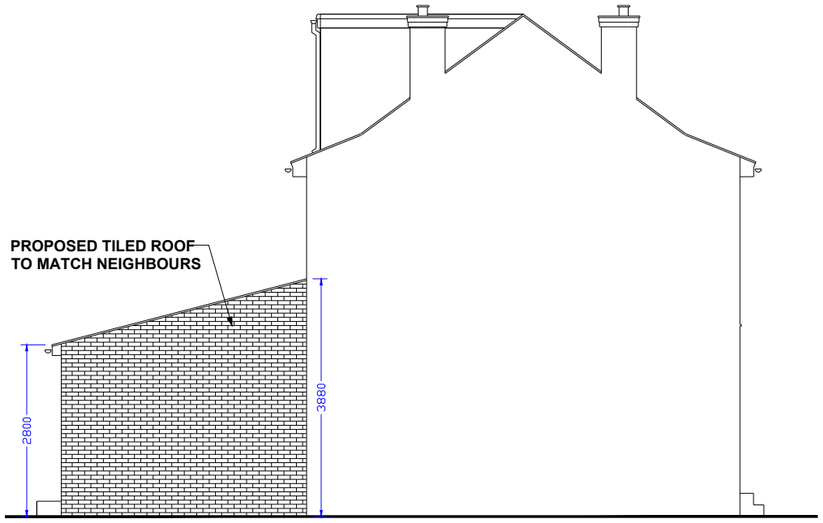

PROPOSED LEFT SIDE ELEVATION

1. ALL FINISHES TO MATCH EXISTING.
2. WALLS TO BE BUILT UP TO MATCH EXISTING.
3. ALL NEW WINDOWS/DOORS TO MATCH EXISTING.
4.TILED ROOF OVER PROPOSED EXTENSION.
5. V- VELUX WINDOW

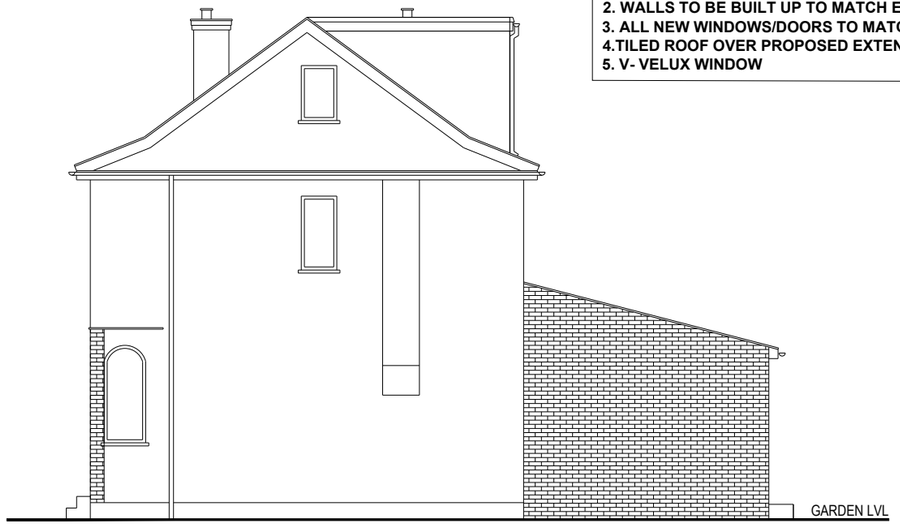

PROPOSED RIGHT SIDE ELEVATION

0 1 2 3 4 5 6 7 8 9 10

SCALE - 1 : 100.

No.	DESCRIPTION	DATE

TECON Ltd.
Consulting Civil & Structural Engineers
116A High Street
Edgware, Middlesex, HA8 7EL.
TEL: 020 8951 5100 FAX: 020 8905 6838

NOTES:

NOT FOR CONSTRUCTION

Client: MR SHIV JASWAL

Job Title: 35 PARK LANE, HAYES, UB4 8AB

Scale: 1: 100.

Size: A3

Drawn by: BHD

Date: SEPT 2021

Drawing Title: PROPOSED FLOOR PLANS & ELEVATIONS

Drawing No.: 10720 | P | 03