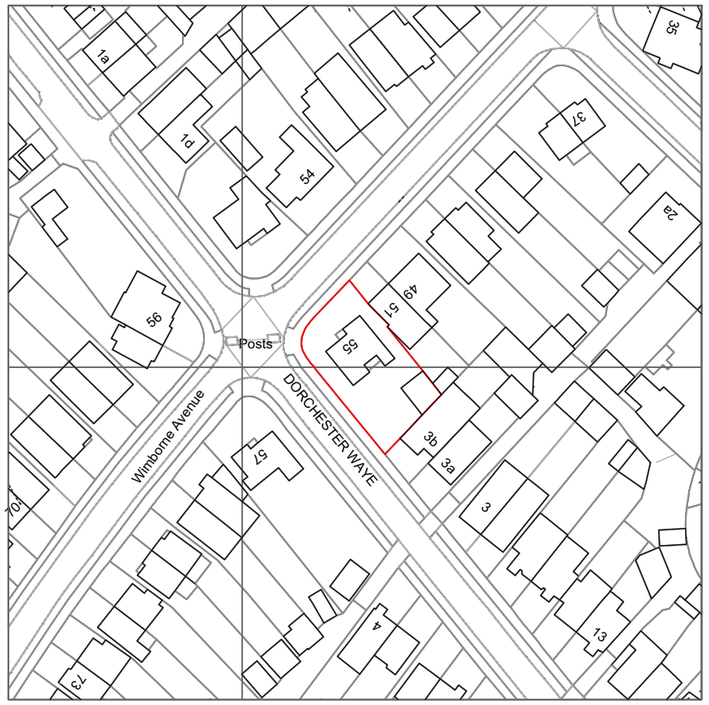
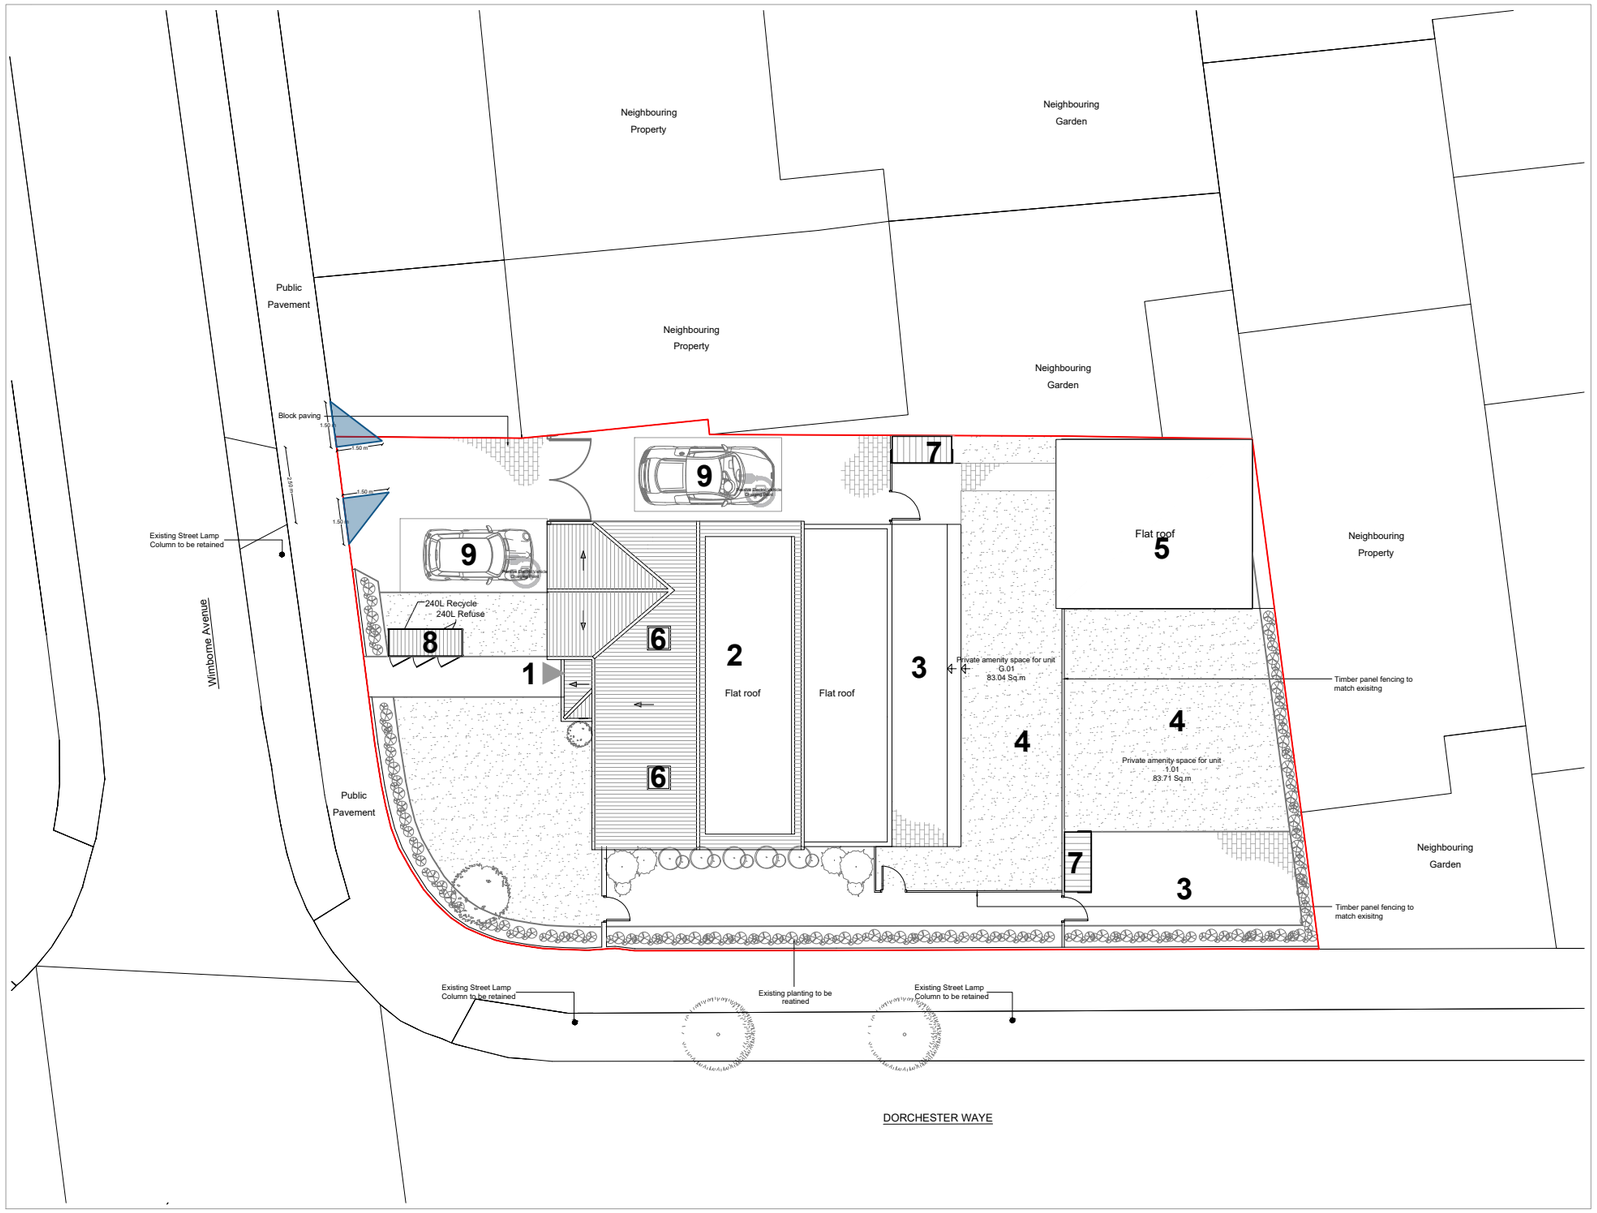



## OS Map



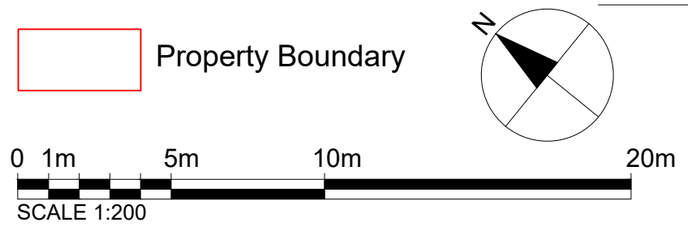

## KEY

1 Entrance
2 Dormer
3 Patio
4 Garden
5 Outbuilding
6 Rooflight
7 Cycle storage
8 Bin storage
9 Parking

Visibility splay (no obstruction more than 0.6m high)

## Site Plan

Property Boundary




**Dimensions** Written dimensions to be taken in preference to scaled dimensions. The Contractor is responsible for checking all dimensions before work starts.

**Local Authority** All work is to be carried out to the requirements, and to the satisfaction of the Local Authority. These drawings are for planning purposes only.

**Discrepancies** Any discrepancies to be brought to the attention of Drawing And Planning Ltd. Immediately.

**REVISIONS**

| REV | DATE | DESCRIPTION | BY | CH |
|---|---|---|---|---|
| | | | | |
| | | | | |

**PROJECT TITLE**
55 Wimborne Avenue

**DRAWING TITLE**
Proposed - Location Plans

**CLIENT**
MrJagdev Verdding

| DATE | REVISION | DRAWING No. | SCALE @ A3 |
|---|---|---|---|
| Dec 2021 | / | WMBAV-L401 | 1:1250 / 1:200 |

DRAWINGANDPLANNING
www.drawingandplanning.com
0208 202 3665