


Ordnance Survey (c) Crown Copyright 2019. All rights reserved. Licence number 100022432

1:1250 LOCATION PLAN

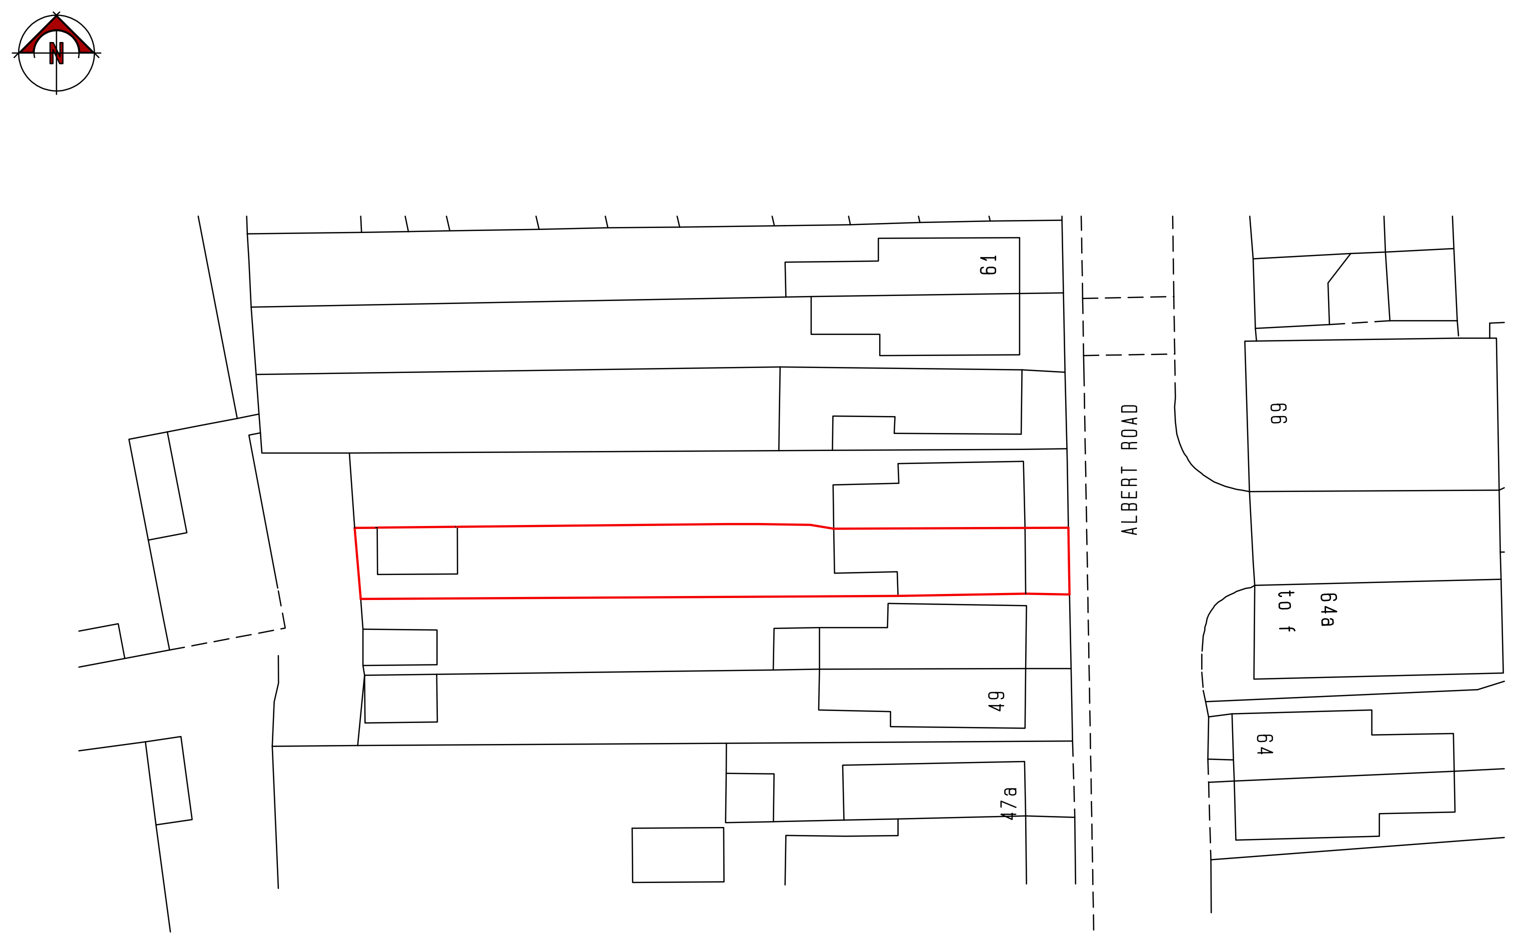

1:500 SITE PLAN

0 25m 50m
1:1250 Scale Bar

0 5m 10m 15m 20m 25m
1:500 Scale Bar

No.	Date	By	Contents

Revisions

Drawing Title
Location Plan & Site Plan

Project
Lawful development certificate for the existing use of the dwelling as a 6no. person house in multiple occupation

Scale	Date	Drawn by
As stated	October 2019	SD

Client Details
Mr J Bhangu
53 Albert Road
West Drayton
UB7 8ES

Drg.No.	Rev.
AR LDC 01	A