

EXISTING REAR ELEVATION AND PROPOSED REAR ELEVATION



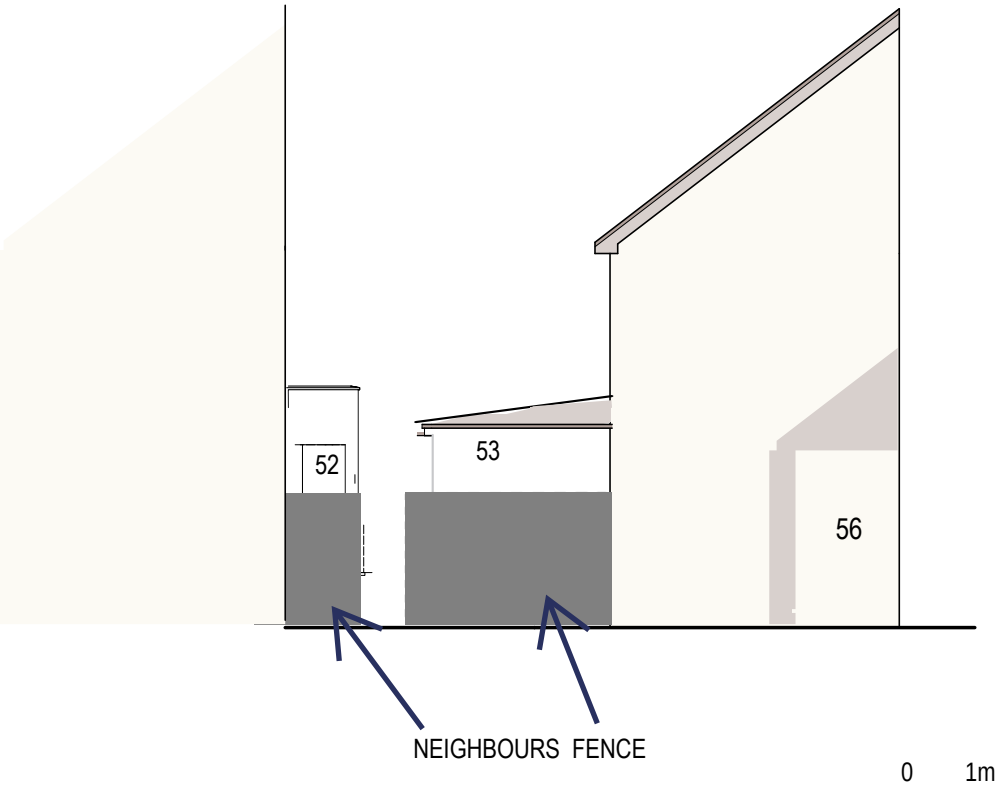

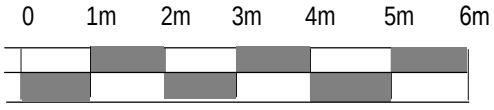

1:100 Scale Bar

Drawing Title Existing Plans and Elevations Proposed Plans	Client Details Mr Rajhbir Bangar 53 Ryeland Close Yiewsley West Drayton UB7 8AU	Drawing Ref: 53R
Project Extending Porch / relocating entrance	Scale 1:100	Page 3 of 6