


1 Site Plan 1-500

1 : 500

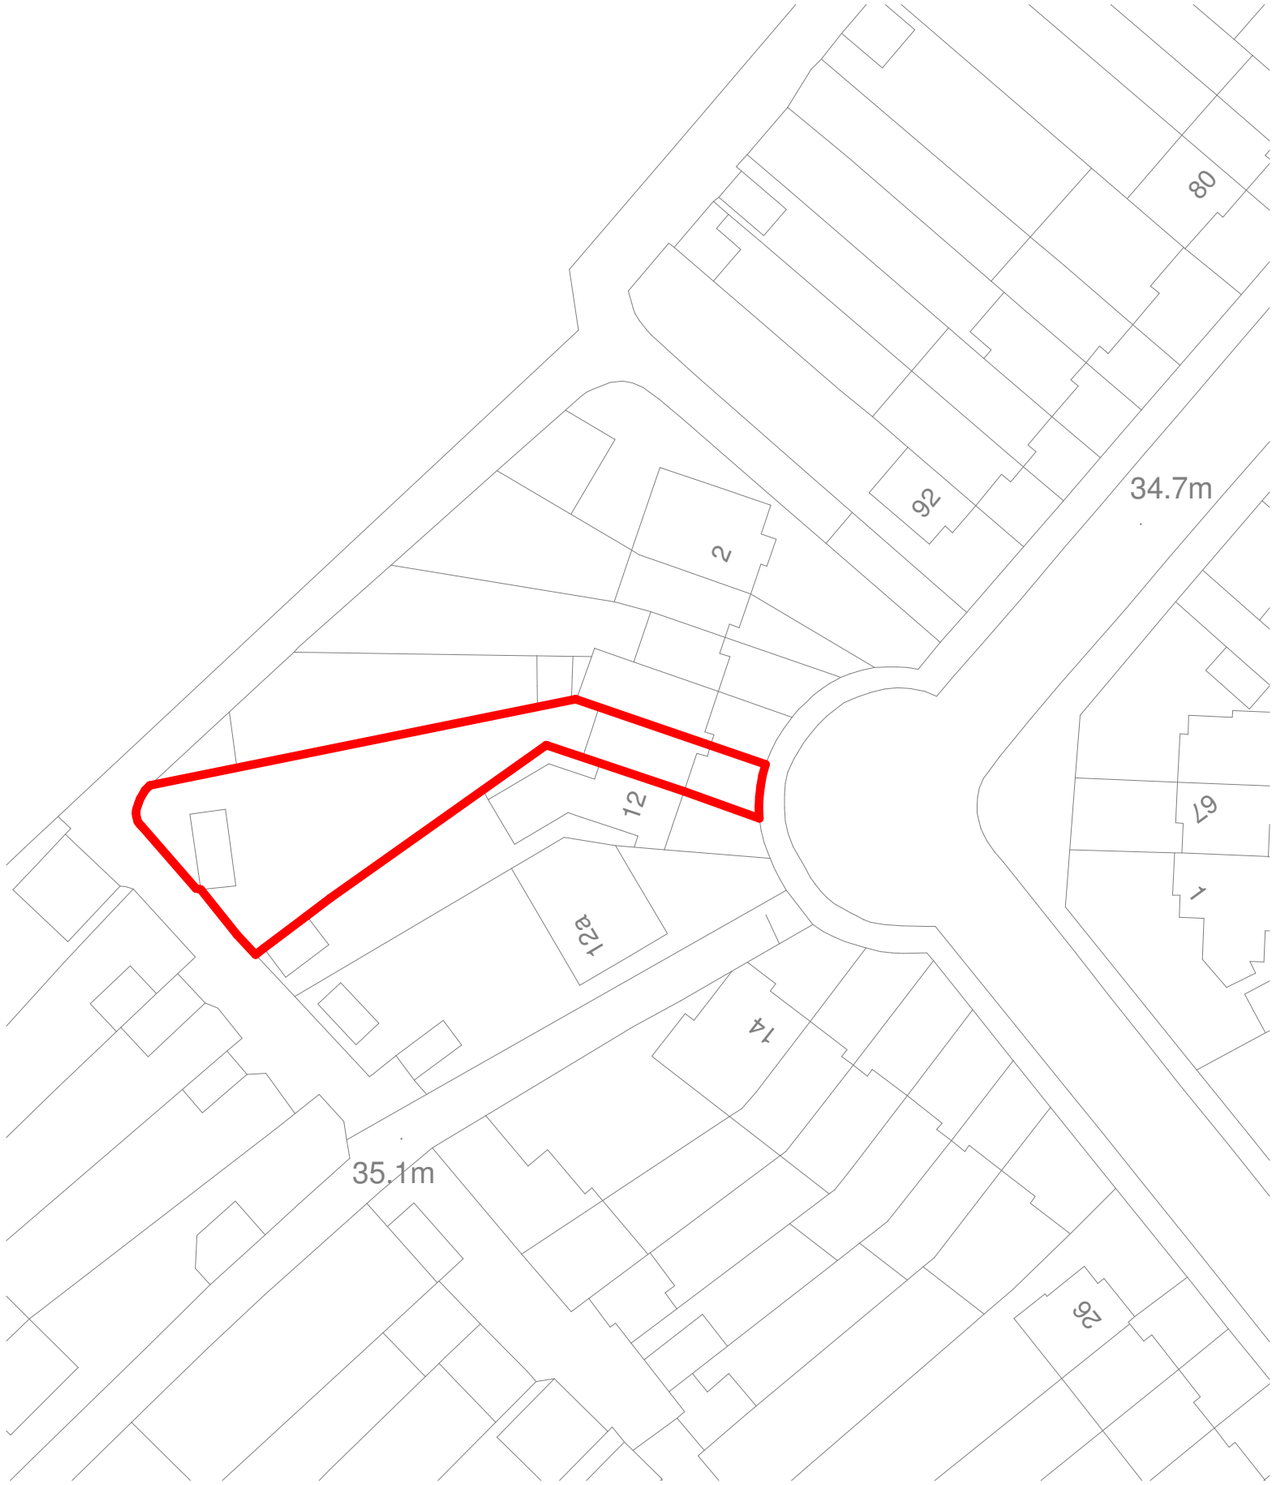

Address

10 Floriston Avenue
Hillingdon
UB10 9DZ

PROJECT

Single Storey Ground Floor Extension

SHEET

Site Plan

CLIENT

N Raval

Date	Project number	Scale (@ A3)
15/08/2018	88901	1 : 500

Drawn by	DRAWING NUMBER	REV
NR	UB109DZ01	2
Checked by NR		