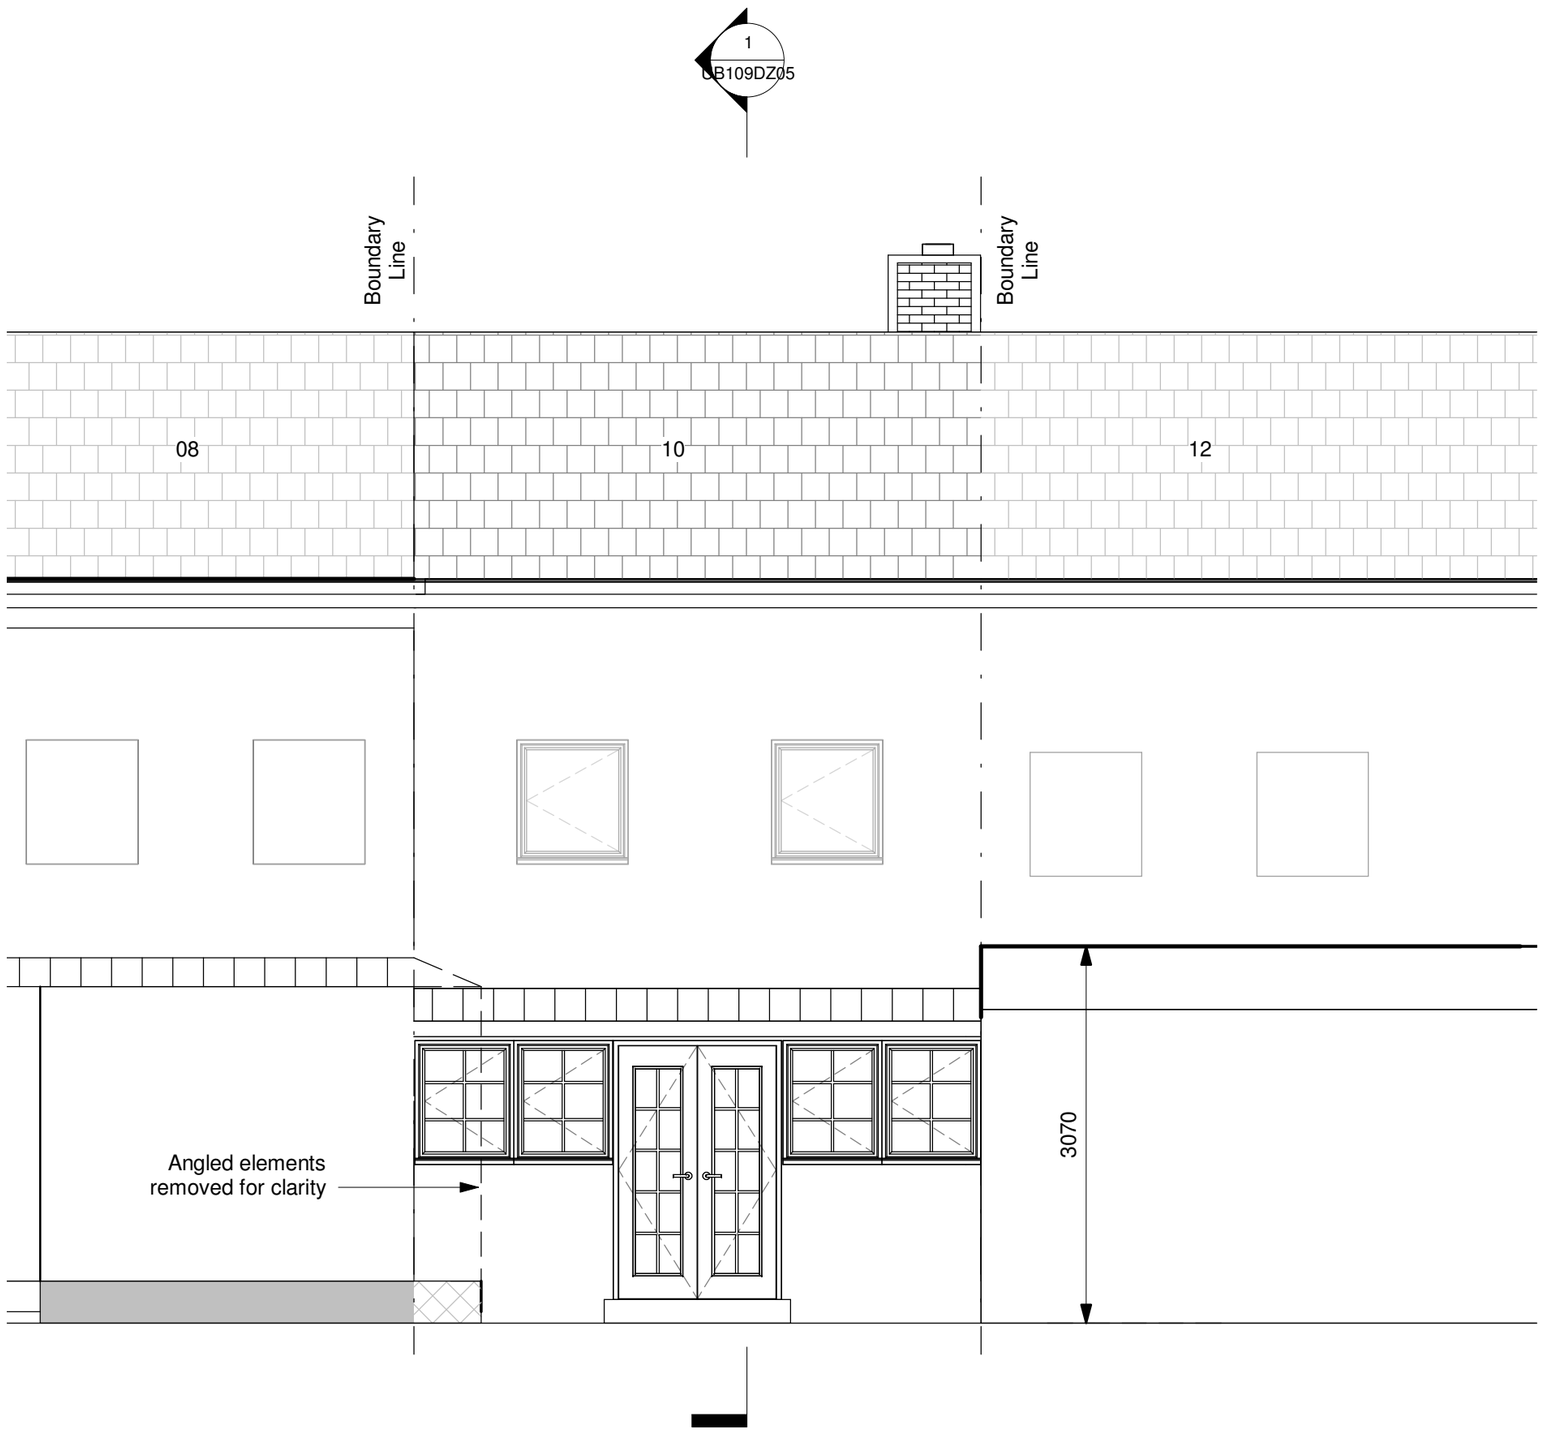


1:50 Scale

0 1 2 3

Address

10 Floriston Avenue
Hillingdon
UB10 9DZ

PROJECT

Single Storey Ground Floor Extension

SHEET

Existing Rear Elevation

CLIENT

N Raval

Date	Project number	Scale (@ A3)
15/08/2018	88901	1 : 50
Drawn by: Author	DRAWING NUMBER: UB109DZ11	REV: 1
Checked by: Checker		