

0 1 2 3 4 5 6 7 8 9 10

SCALE 1:50

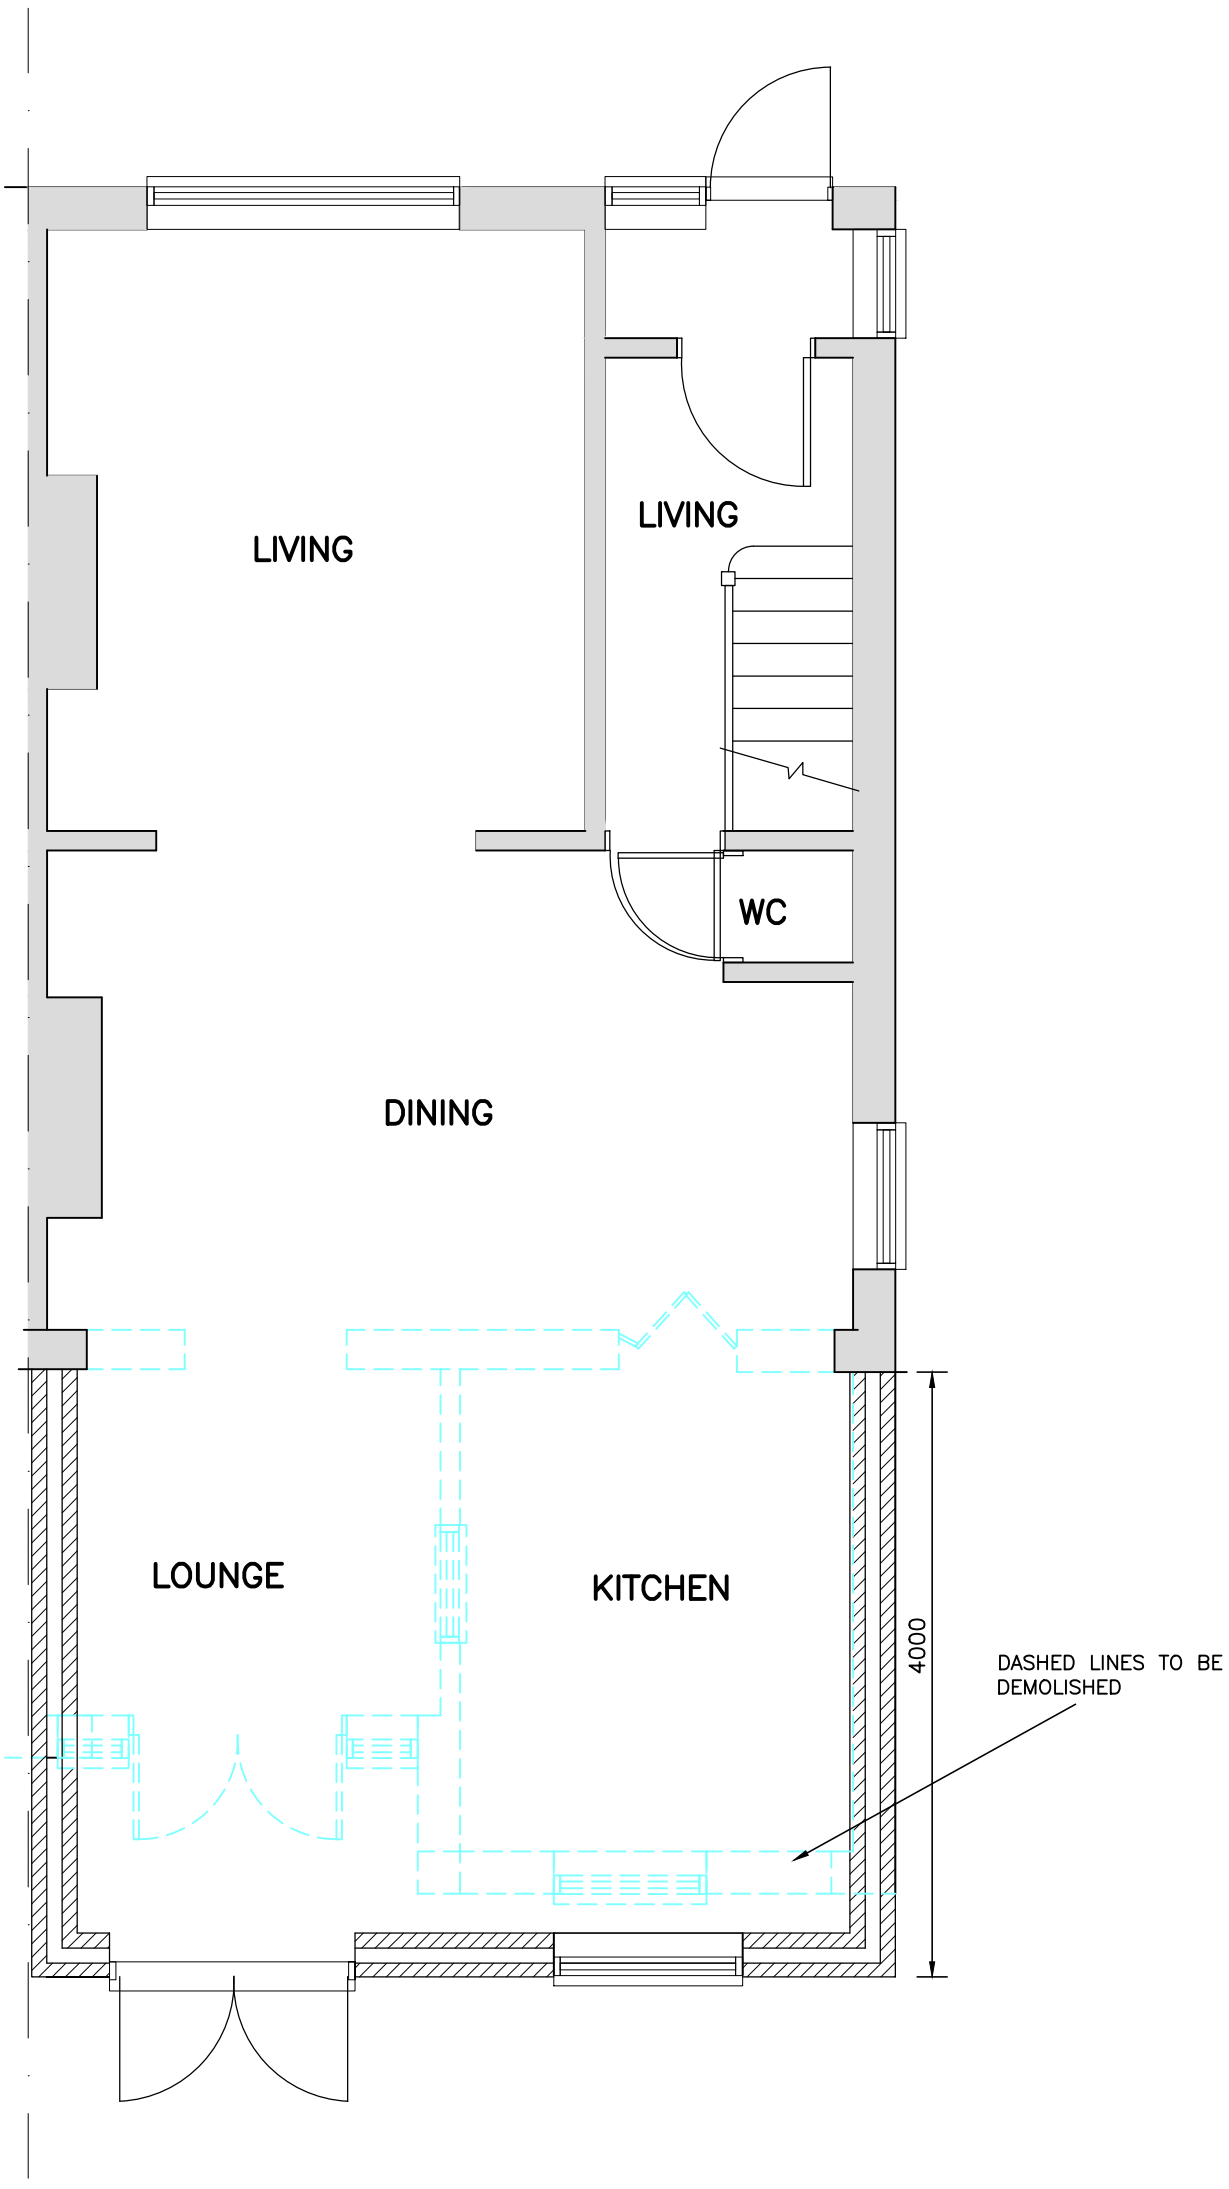

PROPOSED GROUND FLOOR PLAN

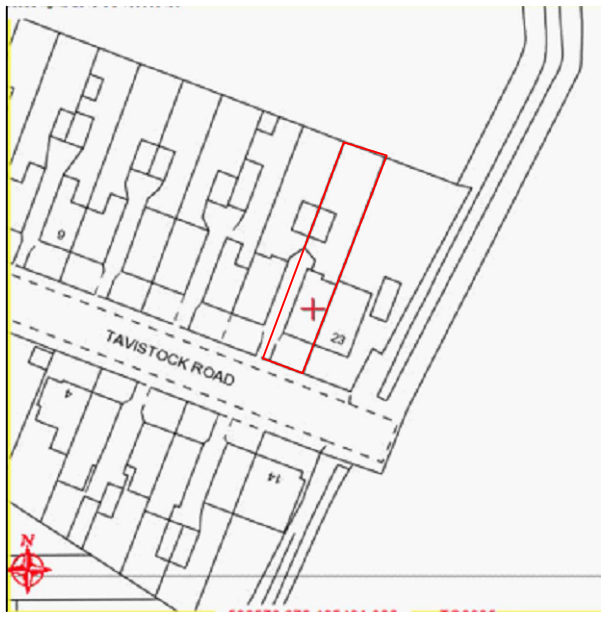

SITE LOCATION PLAN

1:1250

Rev	Description	Date

RESIDENTIAL BUILDING SOLUTIONS LTD

ARCHITECTURAL, STRUCTURAL & PARTY WALL SERVICES

21 CLIFTON AVENUE, STANMORE, MIDDLESEX, HA72HR

T: *07807 234 683*

E: *info@rbslondon.co.uk*

W: *www.rbslondon.co.uk*

This drawing is property of Residential Building Solutions Ltd. The information it contains is copyright and is not to be copied or used without prior permission.

Project

PROPOSED SINGLE STOREY REAR INFILL EXTENSION
21 TAVISTOCK ROAD
ICKENHAM
UB10 8PW

Drawing

PROPOSED PLANS

Drawn	Checked
KDA	
Scale	**Date**
A3@1:50	JULY 2018

Stage	Drg. No.	Rev
	21TR/P100	