


NORTH ELEVATION 1:100



WEST ELEVATION

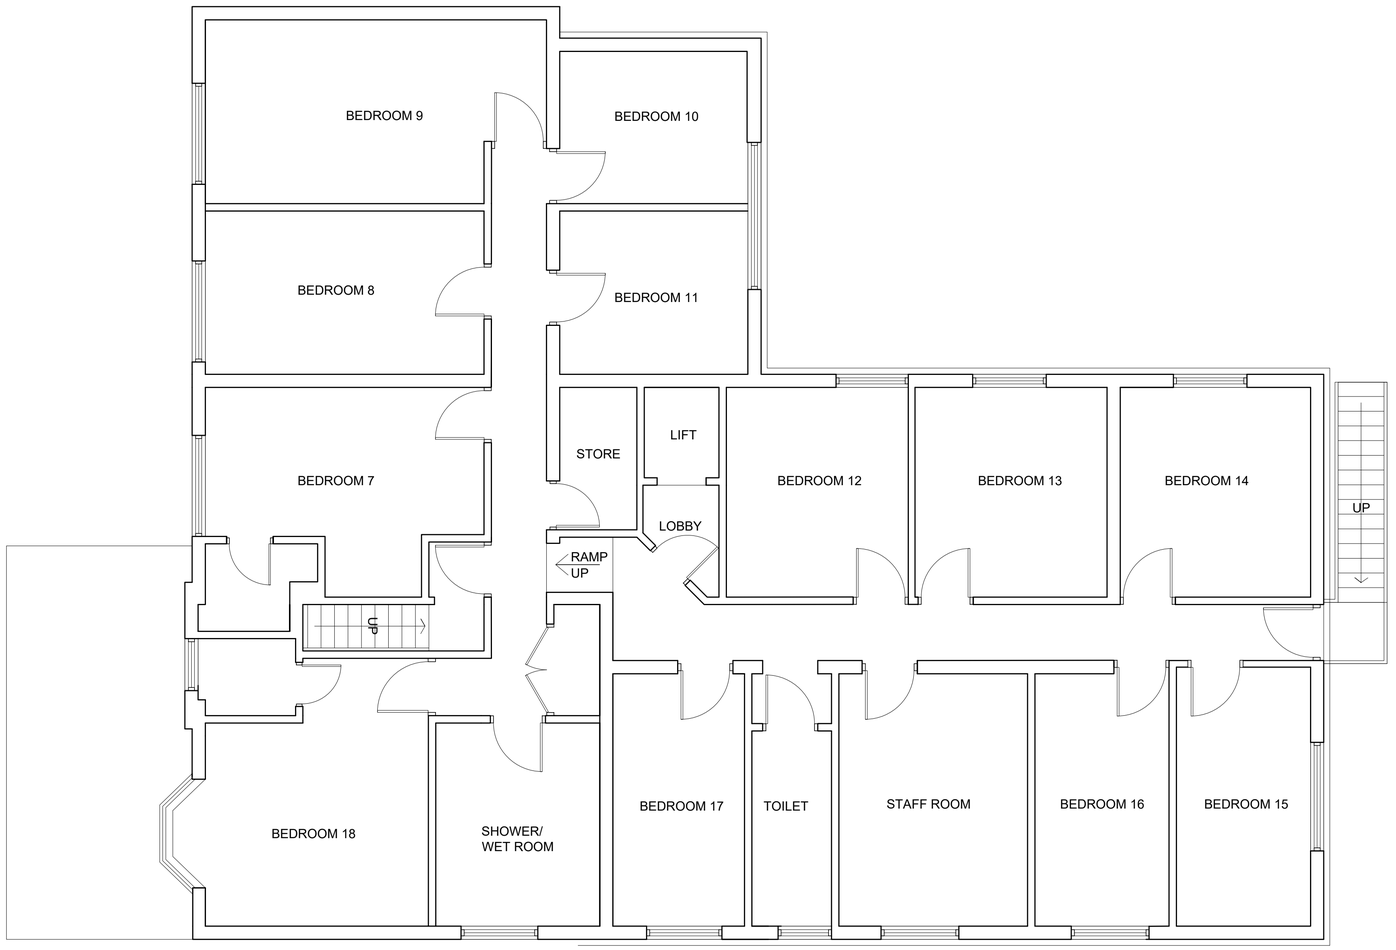

FIRST FLOOR PLAN 1:50

N

0.5 0.25 0 Metres 1.0 1.5 2.0 2.5
Scale 1:50

0 0.5 1 Metres 3 4 5
Scale 1:100

PLAN	SEPT '18	A
AMENDMENTS	DATE	REV.

COPYRIGHT RESERVED

ALL SCALED DIMENSIONS MUST BE VERIFIED ON SITE

JOB

84 LONG LANE
ICKENHAM
UB10 8QS

CLIENT

ANDREW CAMPBELL

DRAWING

EXISTING PLAN AND ELEVATIONS

DALE VENN ARCHITECTS
Architects, Planners & Surveyors

HIGH HOUSE, HARLINGTON ROAD,
HILLINGDON, MIDDLESEX 01895-237345

SCALE 1:100 @ A1	DRAWING No.	REV.
DATE AUG '18	4973-3	A
DRAWN LK		
CHECKED DV		