


NORTH ELEVATION



WEST ELEVATION

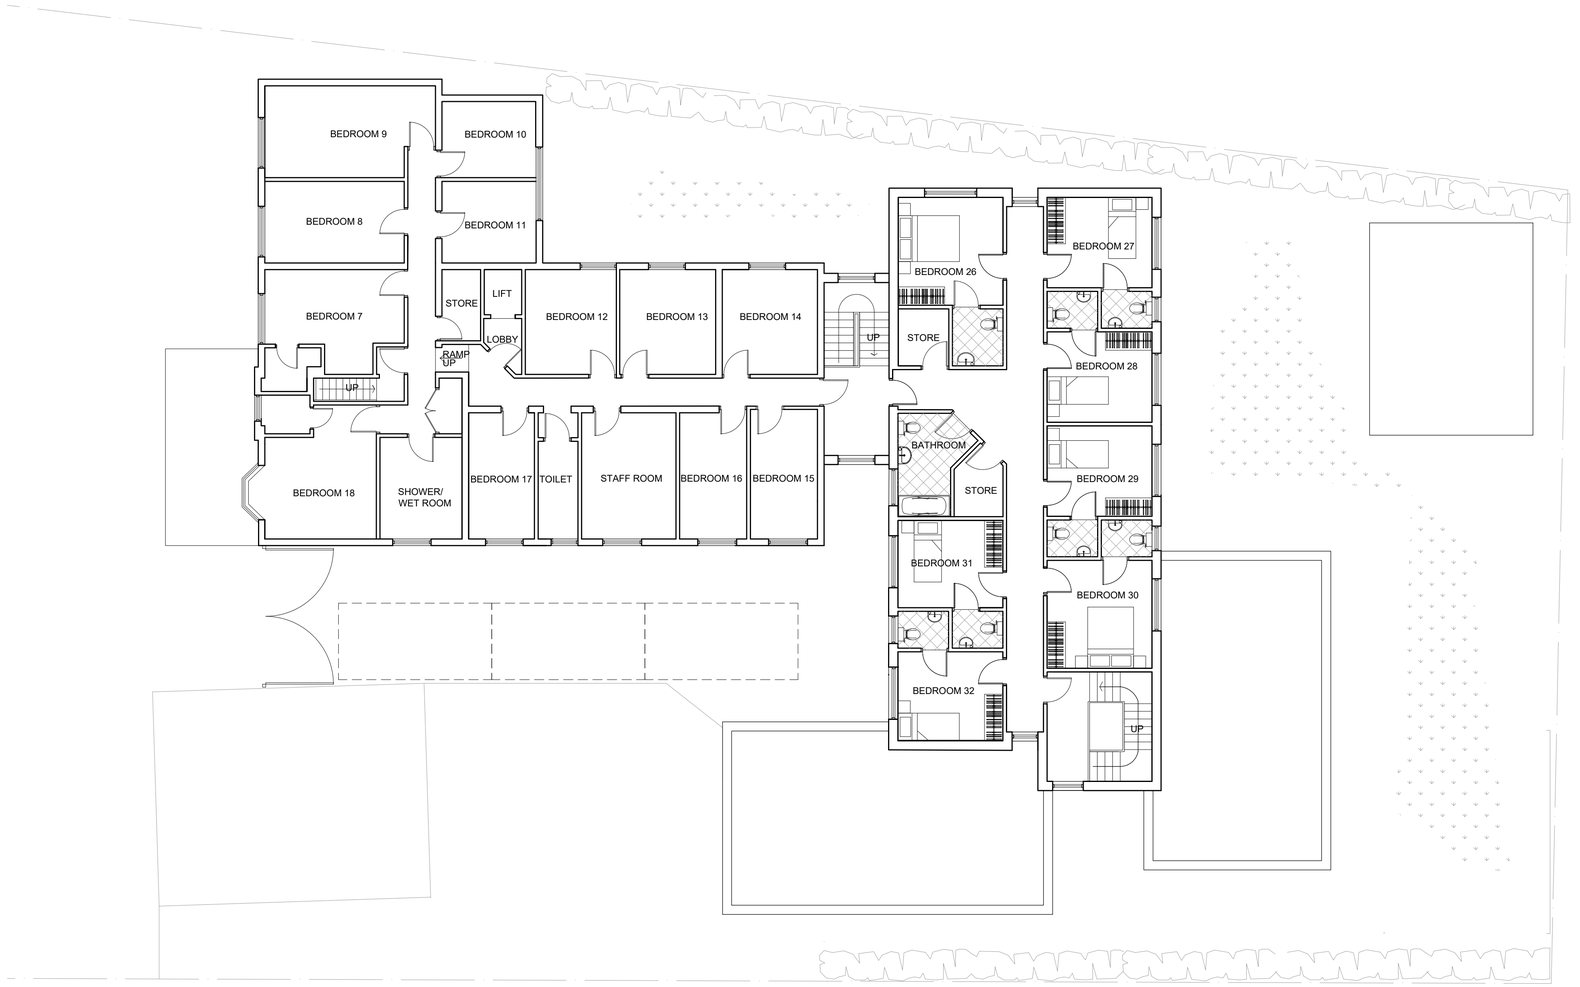

FIRST FLOOR PLAN





AMENDMENTS	DATE	REV.
GENERAL	OCT '18	B
GENERAL	SEPT '18	A

COPYRIGHT RESERVED

ALL SCALED DIMENSIONS MUST BE VERIFIED ON SITE

JOB

84 LONG LANE
ICKENHAM
UB10 8QS

CLIENT

ANDREW CAMPBELL

DRAWING

PROPOSED PLAN AND ELEVATIONS

DALE VENN ARCHITECTS
Architects, Planners & Surveyors

HIGH HOUSE, HARLINGTON ROAD,
HILLINGDON, MIDDLESEX 01895-237345

SCALE 1:100 @ A1	DRAWING No.	REV.
DATE SEPT '18	4973 - 6	B
DRAWN LK		
CHECKED DV		