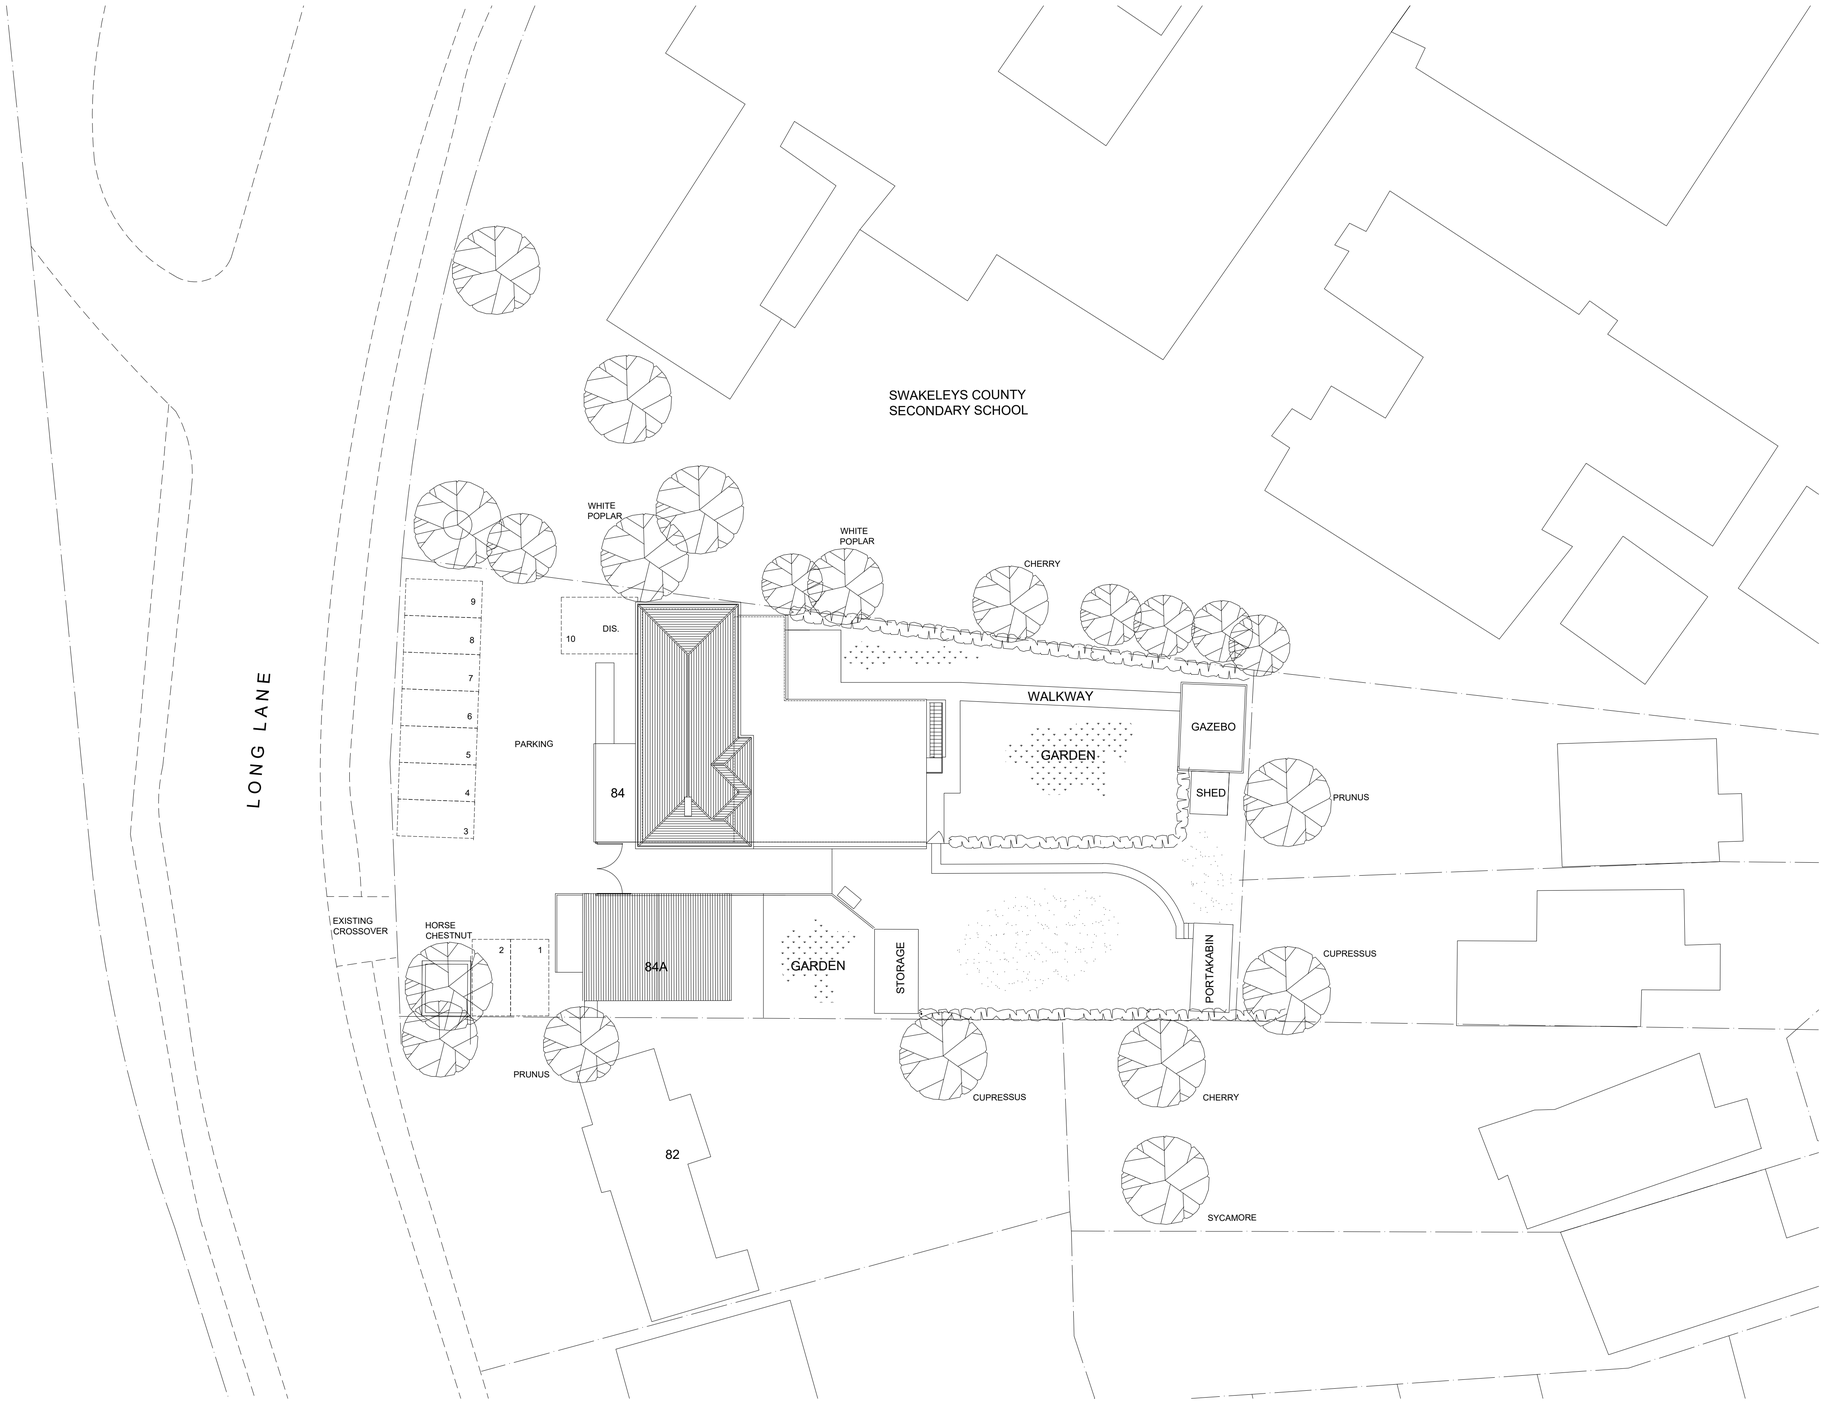


SITE PLAN 1:200

N

2 1 0 Metres 4 6 8

Scale 1:200

GENERAL	APR' 19	C
TREE SURVEY	OCT' 18	B
PARKING	SEPT' 18	A
AMENDMENTS	DATE	REV.

COPYRIGHT RESERVED

ALL SCALED DIMENSIONS MUST BE VERIFIED ON SITE

JOB

84 LONG LANE
ICKENHAM
UB10 8QS

CLIENT

ANDREW CAMPBELL

DRAWING

EXISTING SITE PLAN

DALE VENN ARCHITECTS
Architects, Planners & Surveyors

HIGH HOUSE, HARLINGTON ROAD,
HILLINGDON, MIDDLESEX 01895-237345

SCALE AS SHOWN @ A1	DRAWING No.	REV.
DATE AUG '18	4973-1	C
DRAWN LK		
CHECKED DV		