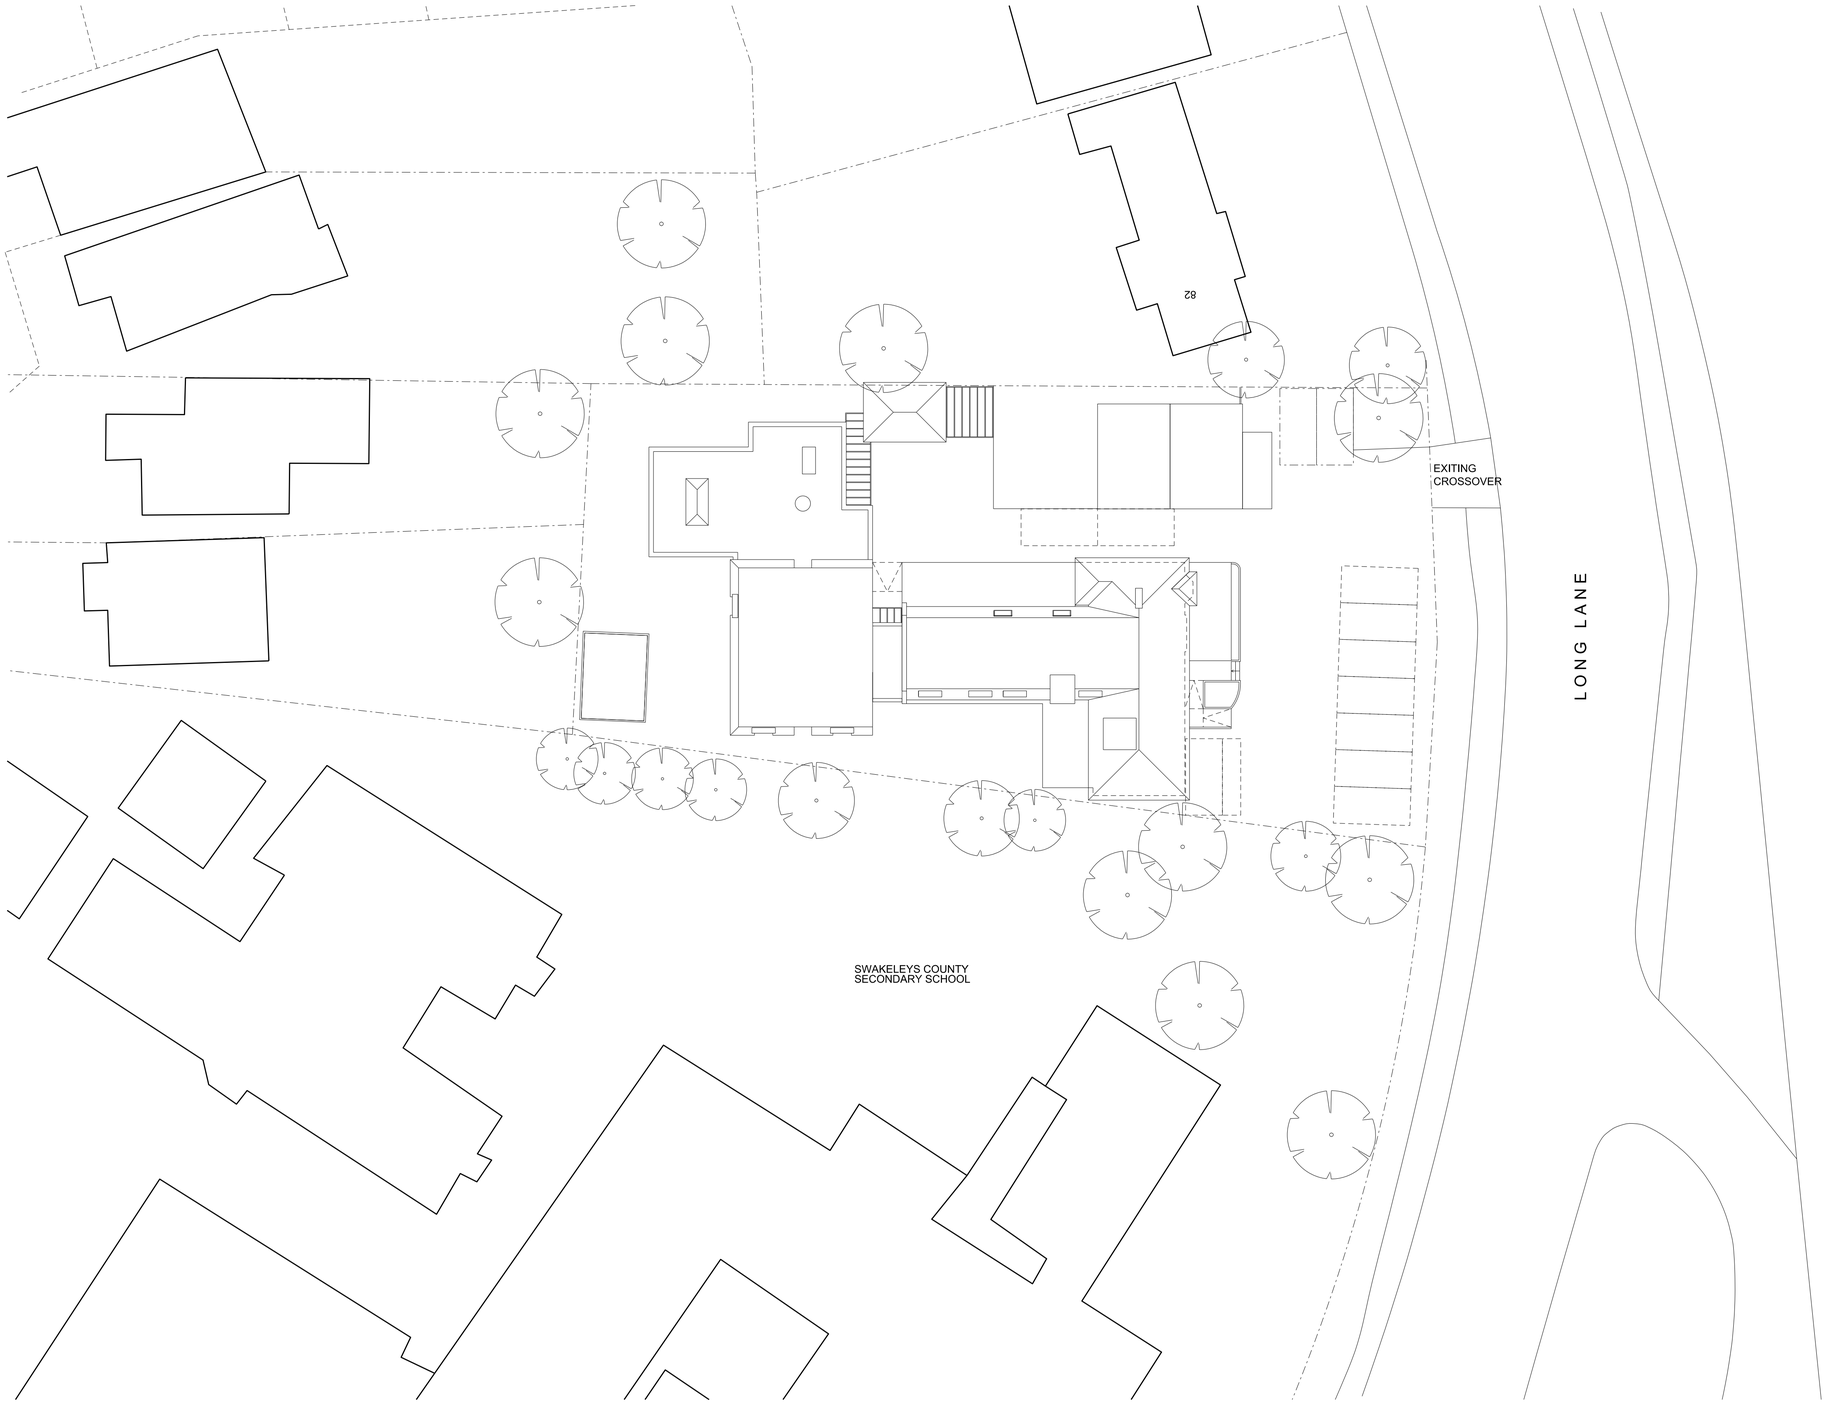


DIZ architects
Holt Lodge, 38
Castlebar Park
London W5 1BU
t:+44 208 998 7576
f:+44 870 134 8184
e-mail: contact@dizarchitects.com

REV	NOTES	DATE
A	ISSUED FOR PANNING	23.04.2020

REV	NOTES	DATE

JOB
84 LONG LANE

TITLE
PROPOSED SITE PLAN

SCALE
1:200 @ A1

DRAWN BY
ML

DATE
APR 2020

DRAWING No.
00P105

REVISION
A