

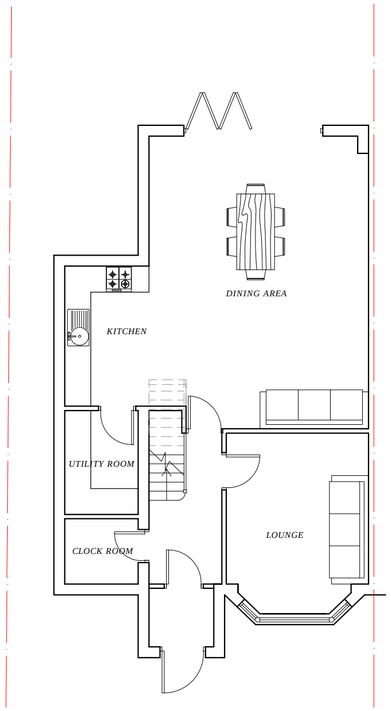



GROUND FLOOR

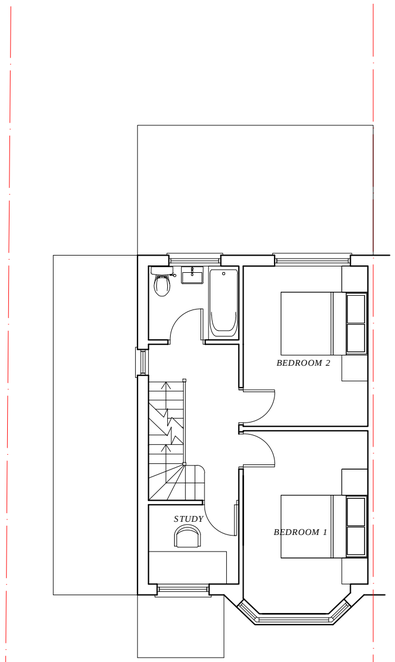

FIRST FLOOR

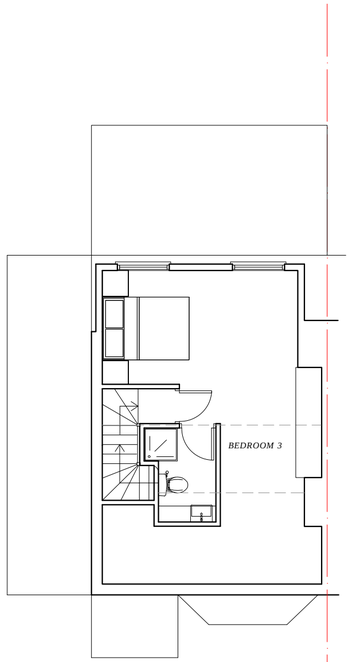

SECOND FLOOR

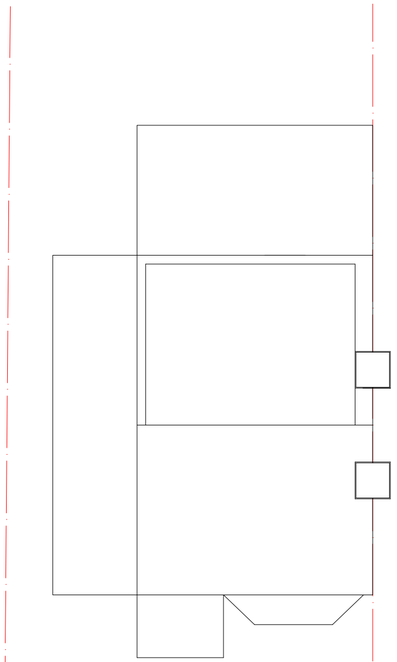

ROOF PLAN

EXISTING PLANS

12 Westcote Rise, Ruislip, HA4 7LP

Scale Bar 1:100 @ A2

0 1 2 3 4 5 6 7 8 9 10 Metres

THE GILLETT MACLEOD PARTNERSHIP
Chartered Architects & Town Planning Consultants
1 High Road Old Eastcote Pinner Middlesex HA5 2EW tel. 0208 868 1333

Drg. No. 18/3221/7
Scale 1:100
Date 26/11/18
Drawn by V.Kolomytkina

REVISION
C drawer