

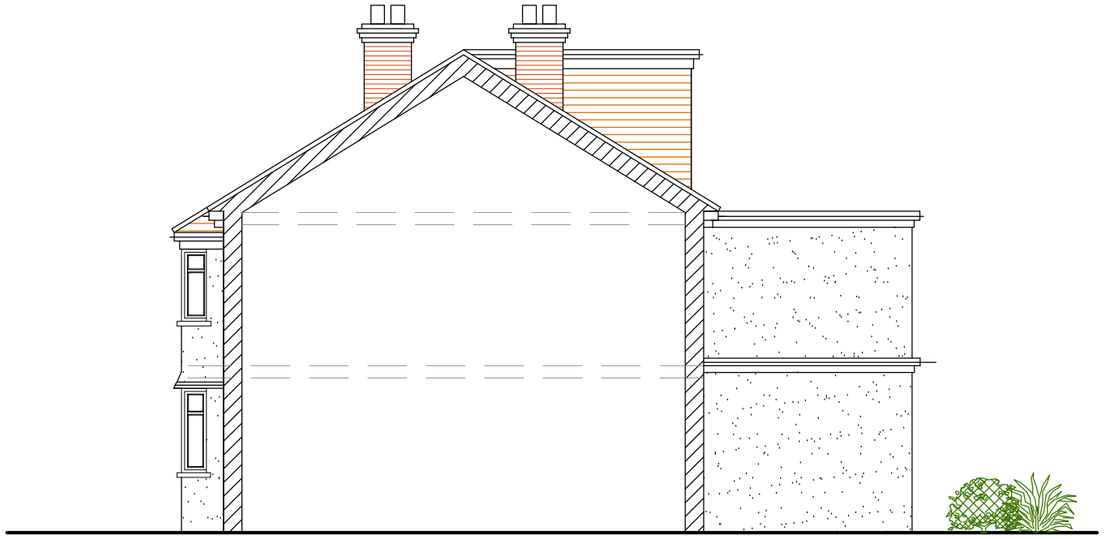


PARTY WALL


EAST ELEVATION

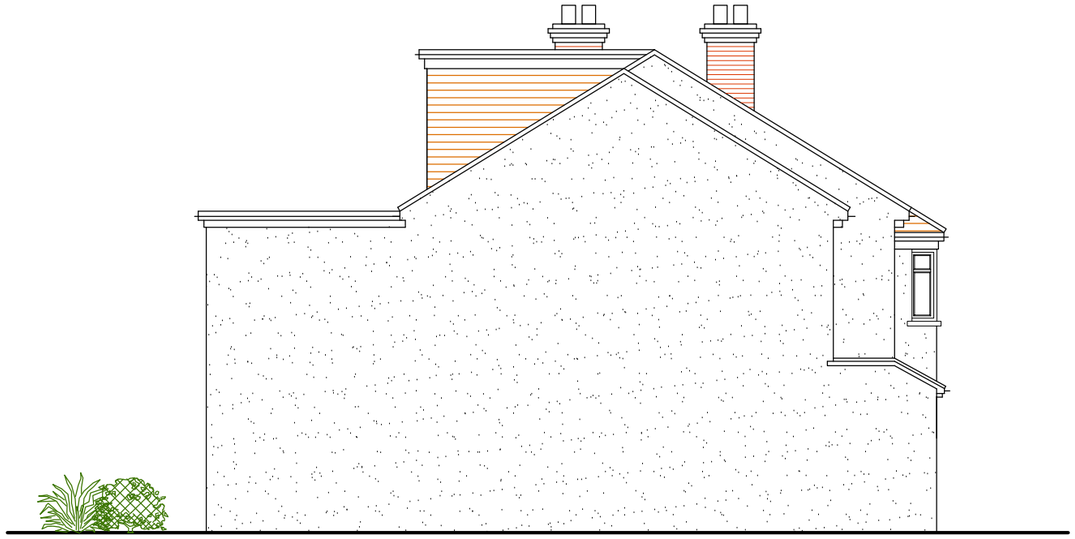

WEST ELEVATION

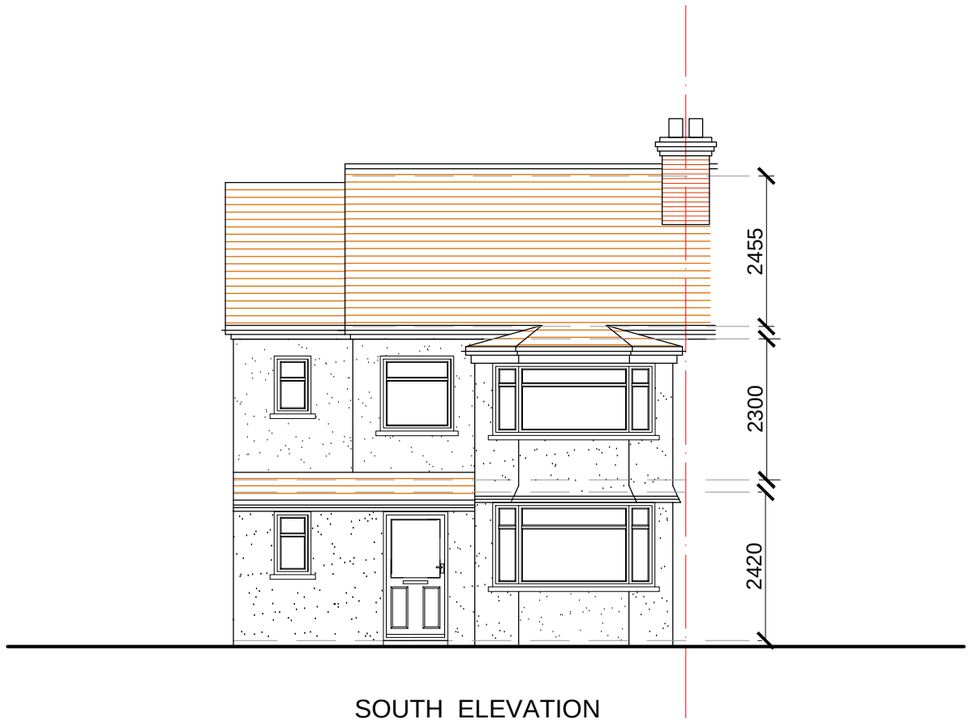

SOUTH ELEVATION

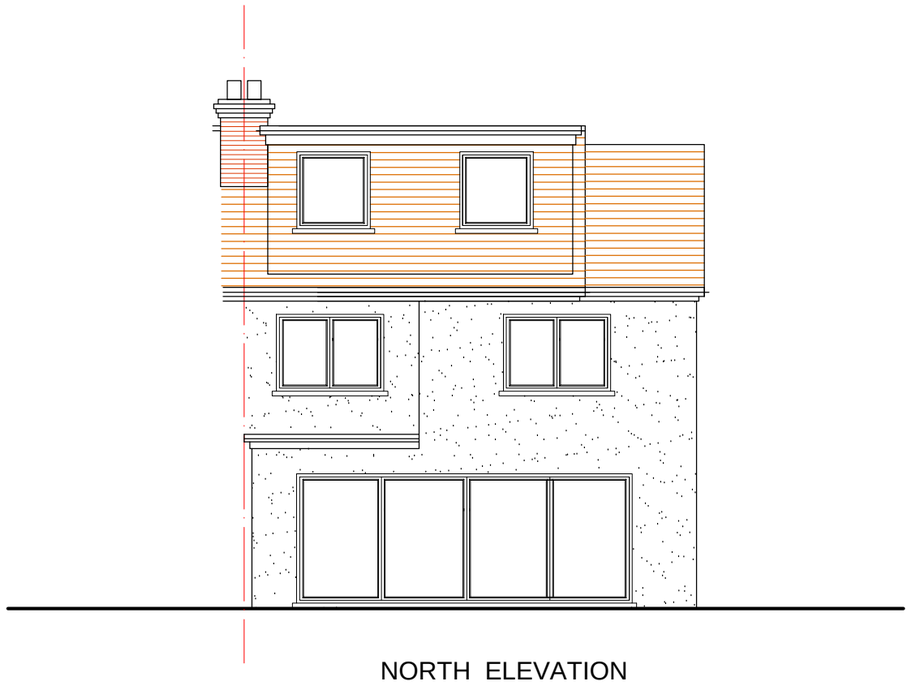

NORTH ELEVATION

PROPOSED ELEVATIONS
PHASE 2

12 Westcote Rise, Ruislip, HA4 7LP

Scale Bar 1:100 @ A3 Metres

0 1 2 3 4 5 6 7 8 9 10

THE GILLETT MACLEOD PARTNERSHIP
Chartered Architects & Town Planning Consultants
1 High Road Old Eastcote Pinner Middlesex HA5 2EW tel. 0208 868 1333

Drg. No. 18/3221/10
Scale 1:100@A3
Date 22/03/19
Drawn by V.Kolomytkina

REVISION
C
drawer