





## Existing Ground Floor Plan
Scale 1:100

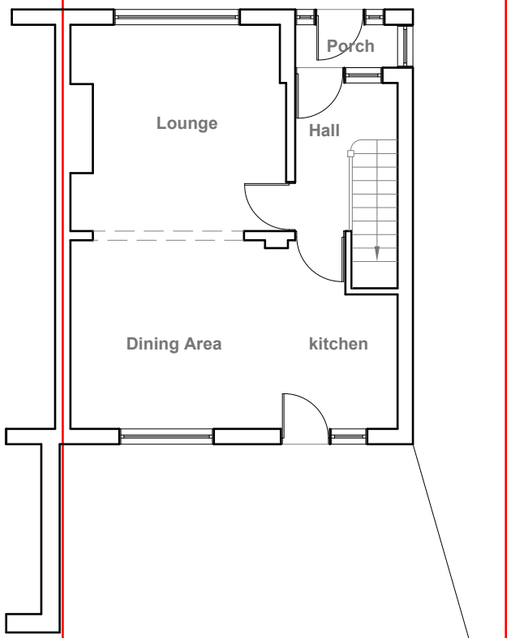


## Existing First Floor Plan
Scale 1:100

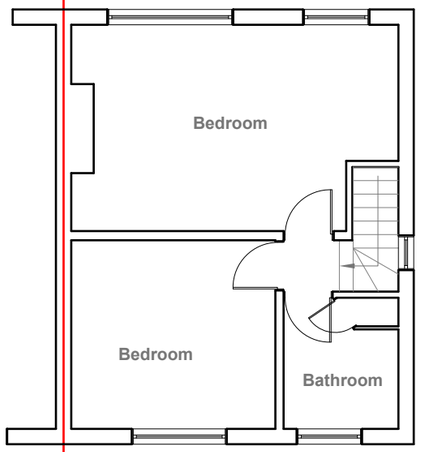


## Existing Front Elevation
Scale 1:100

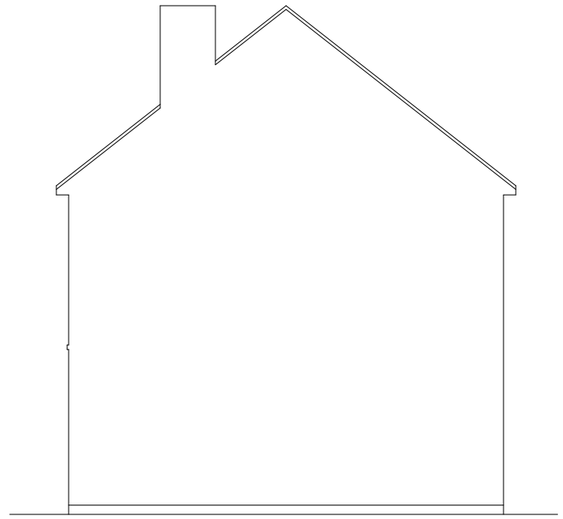

## Existing Side Elevation
Scale 1:100



## Existing Rear Elevation
Scale 1:100

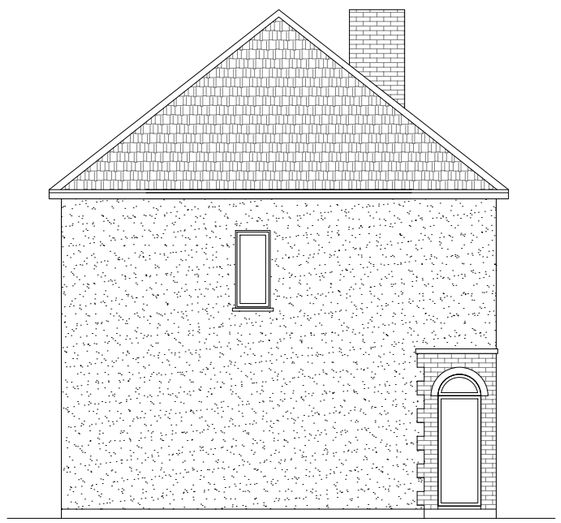

## Existing Side Elevation
Scale 1:100




GENERAL NOTES:
1. ALL DIMENTIONS ARE IN MILLIMETER.
2. VERIFY ALL DIMENSIONS AND CONDITIONS BEFORE BUILDING OR STARTING CONSTRUCTION. NOTIFY THE DESIGNER IMMEDIATELY OF ANY DISCREPANCY OR VARIATION.
3. ALL WORK TO COMPLY WITH CURRENT BUILDING REGULATIONS AND CODES OF PRACTICE

Title:

# Existing Floor Plans & Elevations


Site Address
21 Mansfield Drive
Hayes
Middlesex
UB4 8DZ

Scale: 1:100 @A3
Date: 14/12/2018
Drawing No.: 2018/111 -01
Drawn By: FP

Revision Date:

e:mail - faluckpatel@yahoo.com
(M) +44 (0) 7871 466 254

Faluck Patel

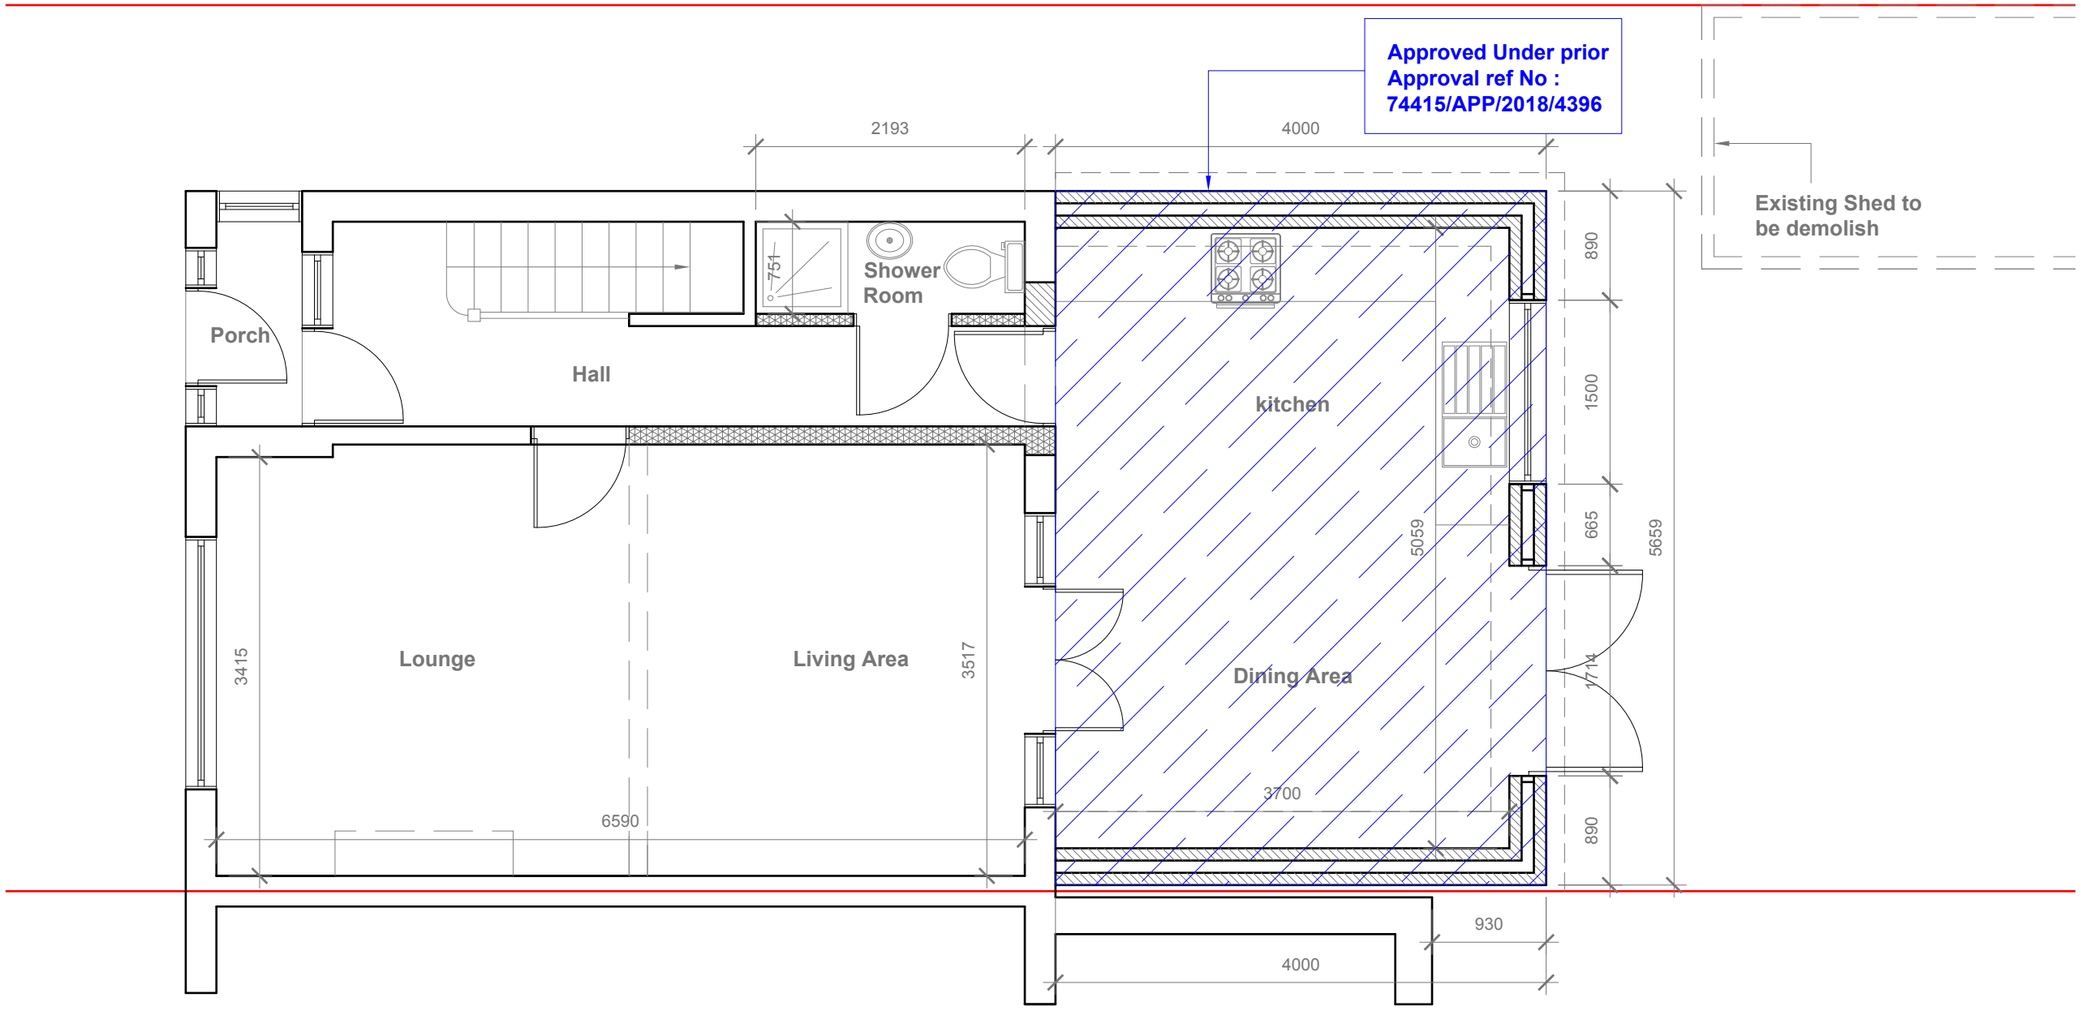


## Proposed Ground Floor Plan

**Scale 1:50**

GENERAL NOTES:
1. ALL DIMENTIONS ARE IN MILLIMETER.
2. VERIFY ALL DIMENSIONS AND CONDITIONS BEFORE BUILDING OR STARTING CONSTRUCTION. NOTIFY THE DESIGNER IMMEDIATELY OF ANY DISCREPANCY OR VARIATION.
3. ALL WORK TO COMPLY WITH CURRENT BUILDING REGULATIONS AND CODES OF PRACTICE

Title:

# Proposed Ground Floor Plan


Site Address
21 Mansfield Drive
Hayes
Middlesex
UB4 8DZ


Scale: 1:50 @A3
Date: 24-01-2018
Drawing No.: 2018/111 -02HH
Drawn By: FP

Revision Date:

e:mail - faluckpatel@yahoo.com
(M) +44 (0) 7871 466 254

Faluck Patel

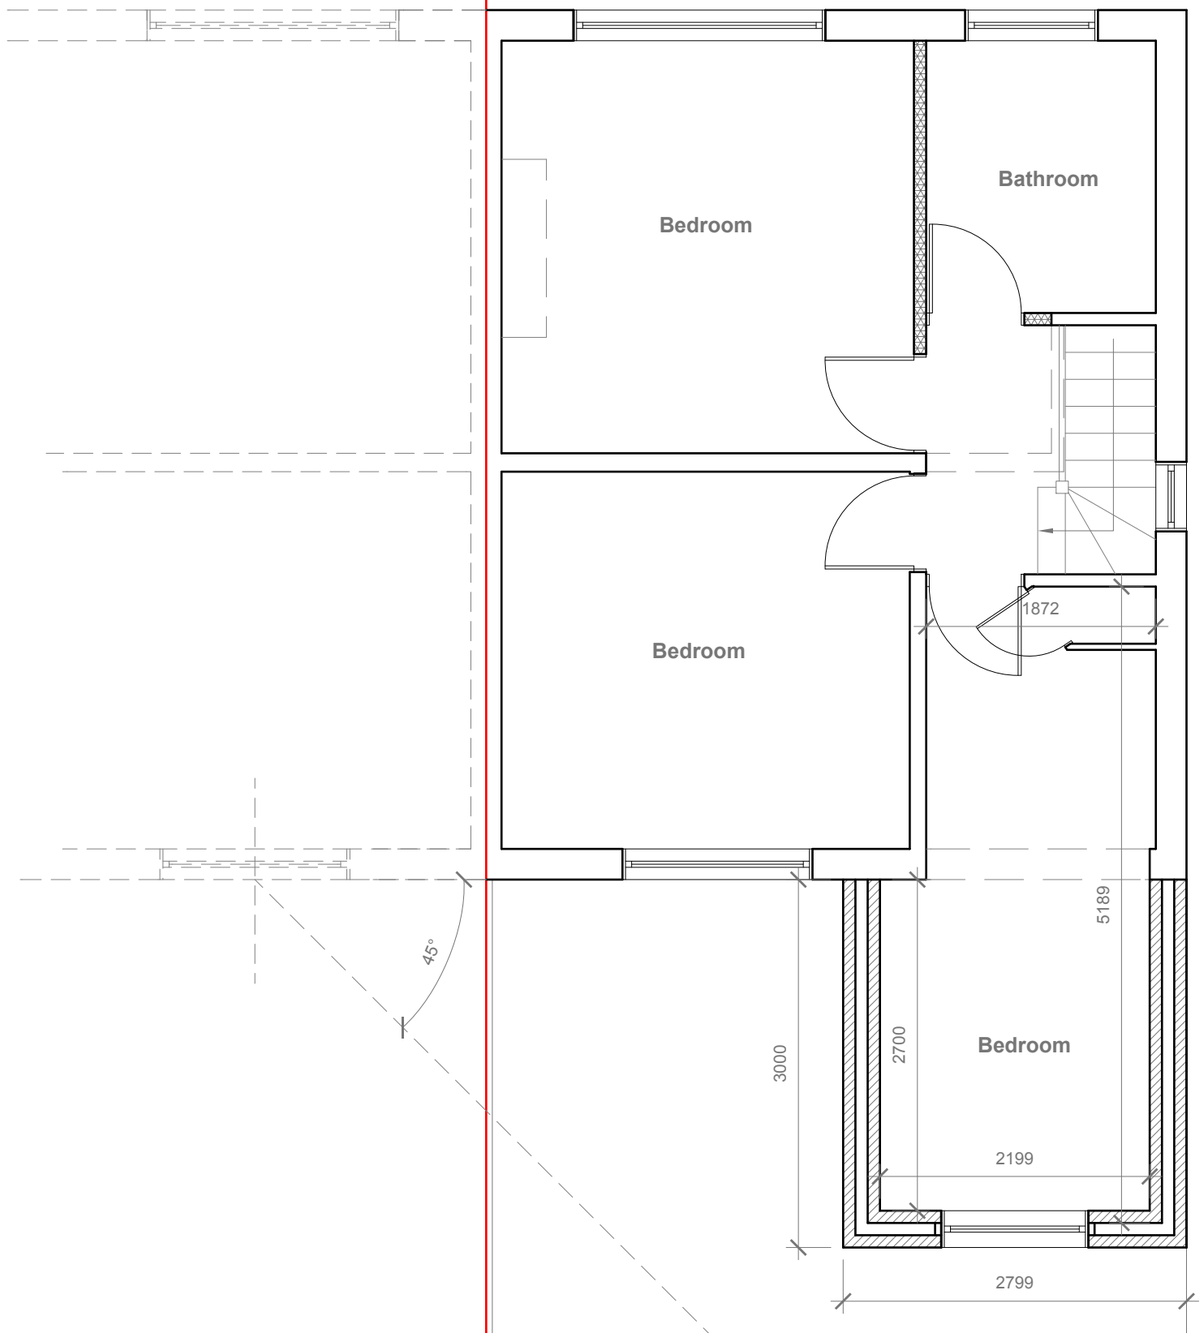

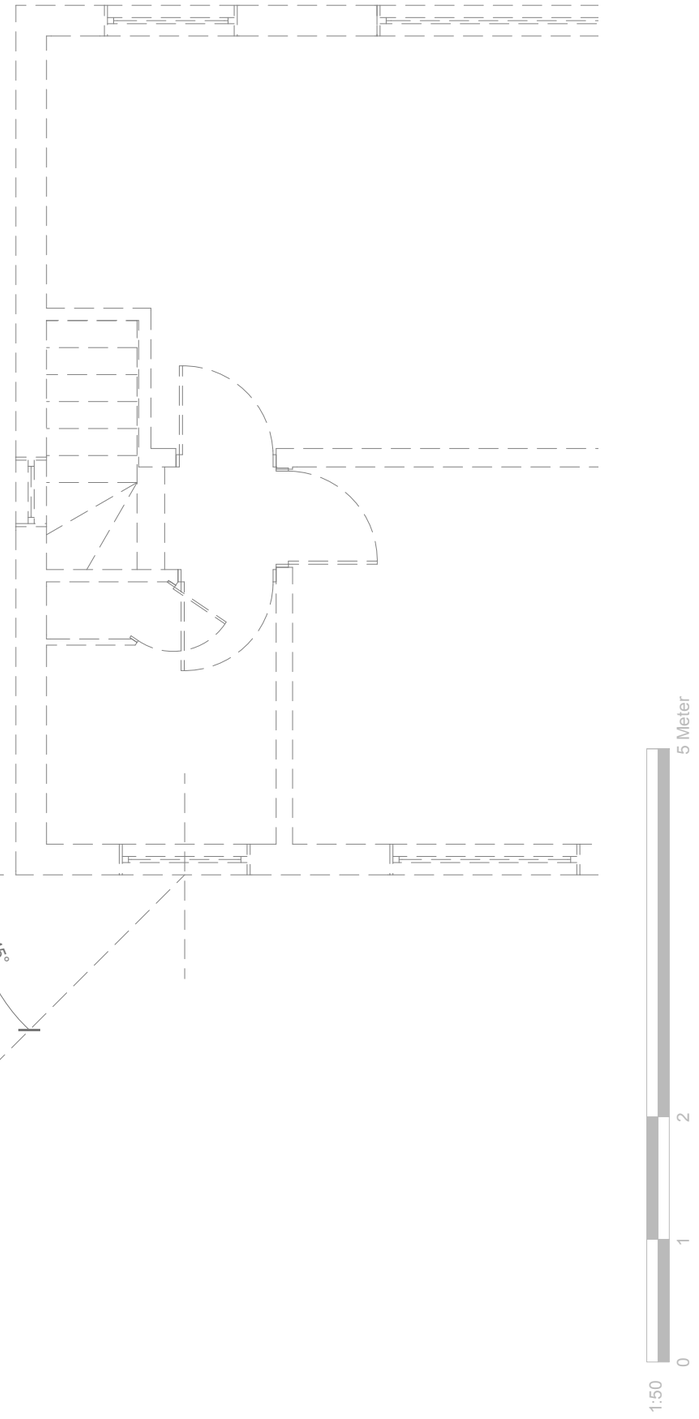
GENERAL NOTES:
1. ALL DIMENTIONS ARE IN MILLIMETER.
2. VERIFY ALL DIMENSIONS AND CONDITIONS BEFORE BUILDING OR STARTING CONSTRUCTION. NOTIFY THE DESIGNER IMMEDIATELY OF ANY DISCREPANCY OR VARIATION.
3. ALL WORK TO COMPLY WITH CURRENT BUILDING REGULATIONS AND CODES OF PRACTICE

Title:

# Proposed First Floor Plan

Site Address
21 Mansfield Drive
Hayes
Middlesex
UB4 8DZ

Scale: 1:50 @A3
Date: 24-01-2018
Drawing No.: 2018/111 -03HH
Drawn By: FP


Revision Date:

e:mail - faluckpatel@yahoo.com
(M) +44 (0) 7871 466 254

Faluck Patel




## Proposed Front Elevation
Scale 1:100

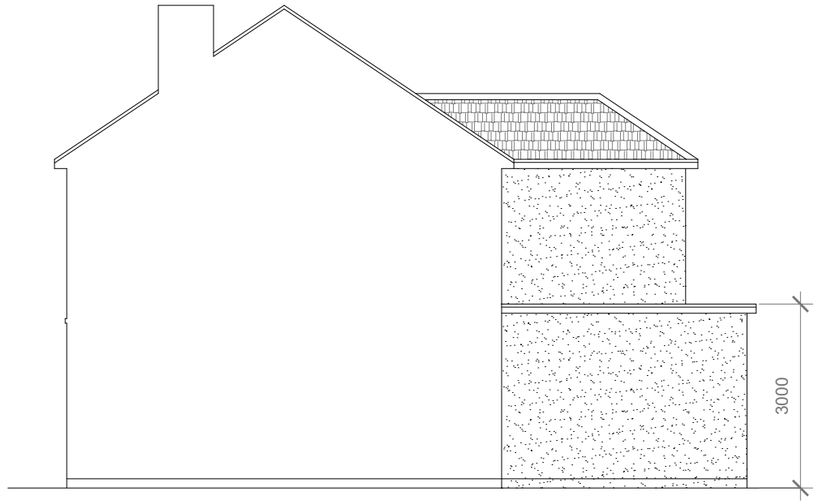


## Proposed Side Elevation
Scale 1:100




## Proposed Rear Elevation
Scale 1:100

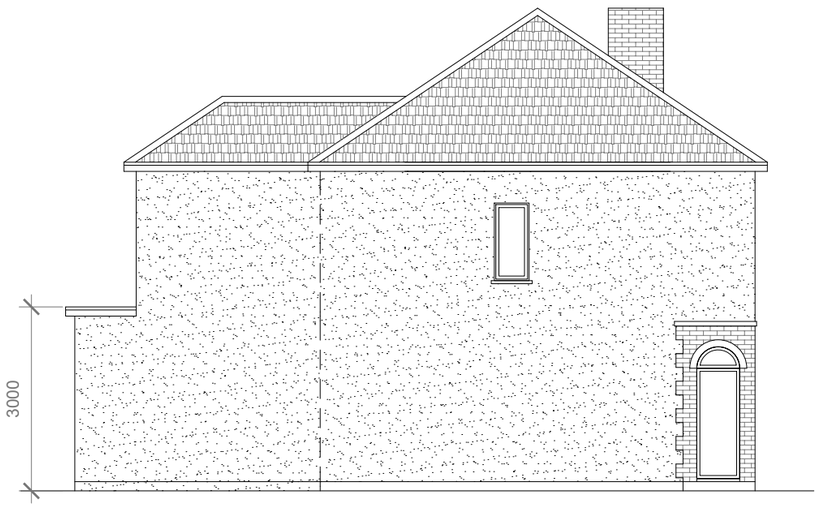


## Proposed Side Elevation
Scale 1:100

Proposed External Finish
Materials to Match Existing
External Finish Materials




GENERAL NOTES:
1. ALL DIMENTIONS ARE IN MILLIMETER.
2. VERIFY ALL DIMENSIONS AND CONDITIONS BEFORE BUILDING OR STARTING CONSTRUCTION. NOTIFY THE DESIGNER IMMEDIATELY OF ANY DISCREPANCY OR VARIATION.
3. ALL WORK TO COMPLY WITH CURRENT BUILDING REGULATIONS AND CODES OF PRACTICE

Title:

# Proposed Elevations

Site Address
21 Mansfield Drive
Hayes
Middlesex
UB4 8DZ

Scale: 1:100 @A3
Date: 24-01-2019
Drawing No.: 2018/111 -04HH
Drawn By: FP

Revision Date:

e:mail - faluckpatel@yahoo.com
(M) +44 (0) 7871 466 254

Faluck Patel