




Existing Ground Floor Plan
Scale 1:100

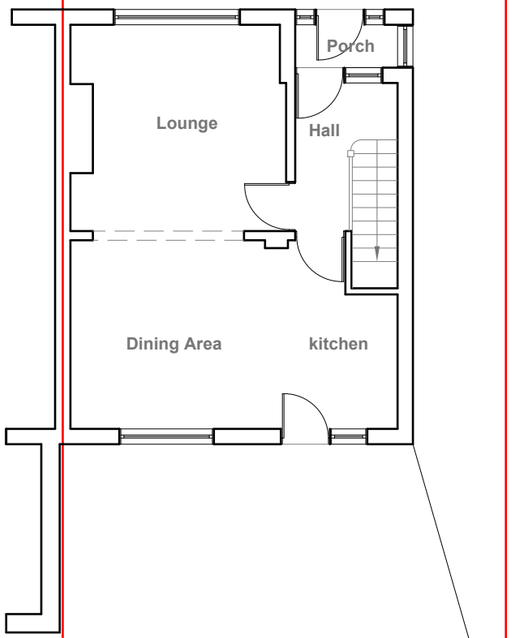

Existing First Floor Plan
Scale 1:100

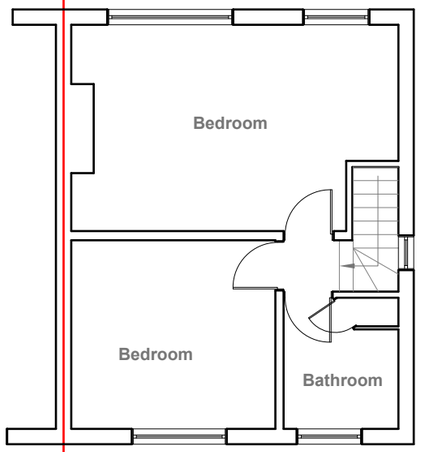


Existing Front Elevation
Scale 1:100

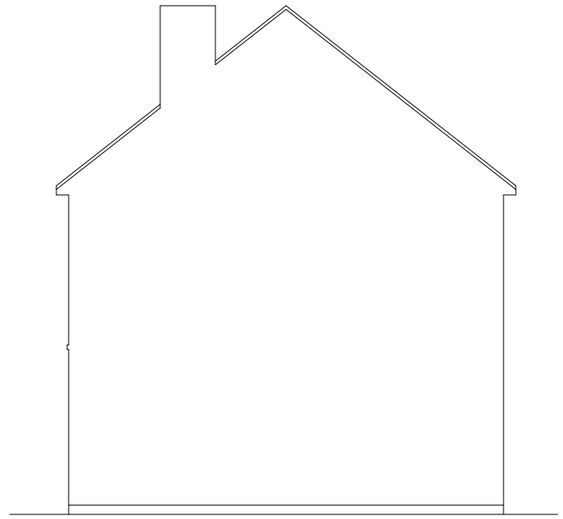

Existing Side Elevation
Scale 1:100



Existing Rear Elevation
Scale 1:100

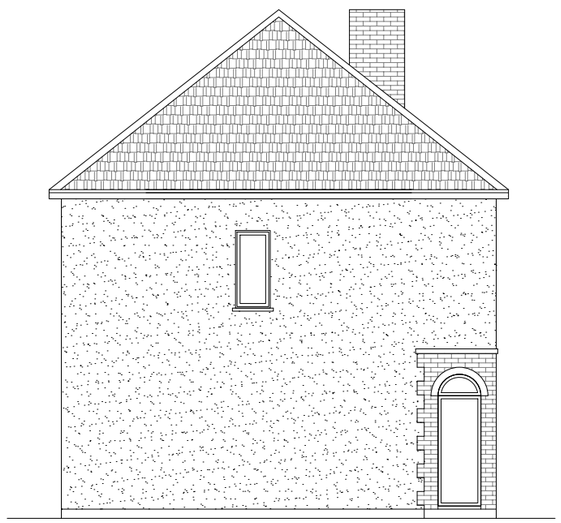

Existing Side Elevation
Scale 1:100



GENERAL NOTES:
1. ALL DIMENTIONS ARE IN MILLIMETER.
2. VERIFY ALL DIMENSIONS AND CONDITIONS BEFORE BUILDING OR STARTING CONSTRUCTION. NOTIFY THE DESIGNER IMMEDIATELY OF ANY DISCREPANCY OR VARIATION.
3. ALL WORK TO COMPLY WITH CURRENT BUILDING REGULATIONS AND CODES OF PRACTICE

Title:

Existing Floor Plans & Elevations


Site Address
21 Mansfield Drive
Hayes
Middlesex
UB4 8DZ

Scale: 1:100 @A3
Date: 14/12/2018
Drawing No.: 2018/111 -01
Drawn By: FP

Revision Date:

e:mail - faluckpatel@yahoo.com
(M) +44 (0) 7871 466 254

Faluck Patel

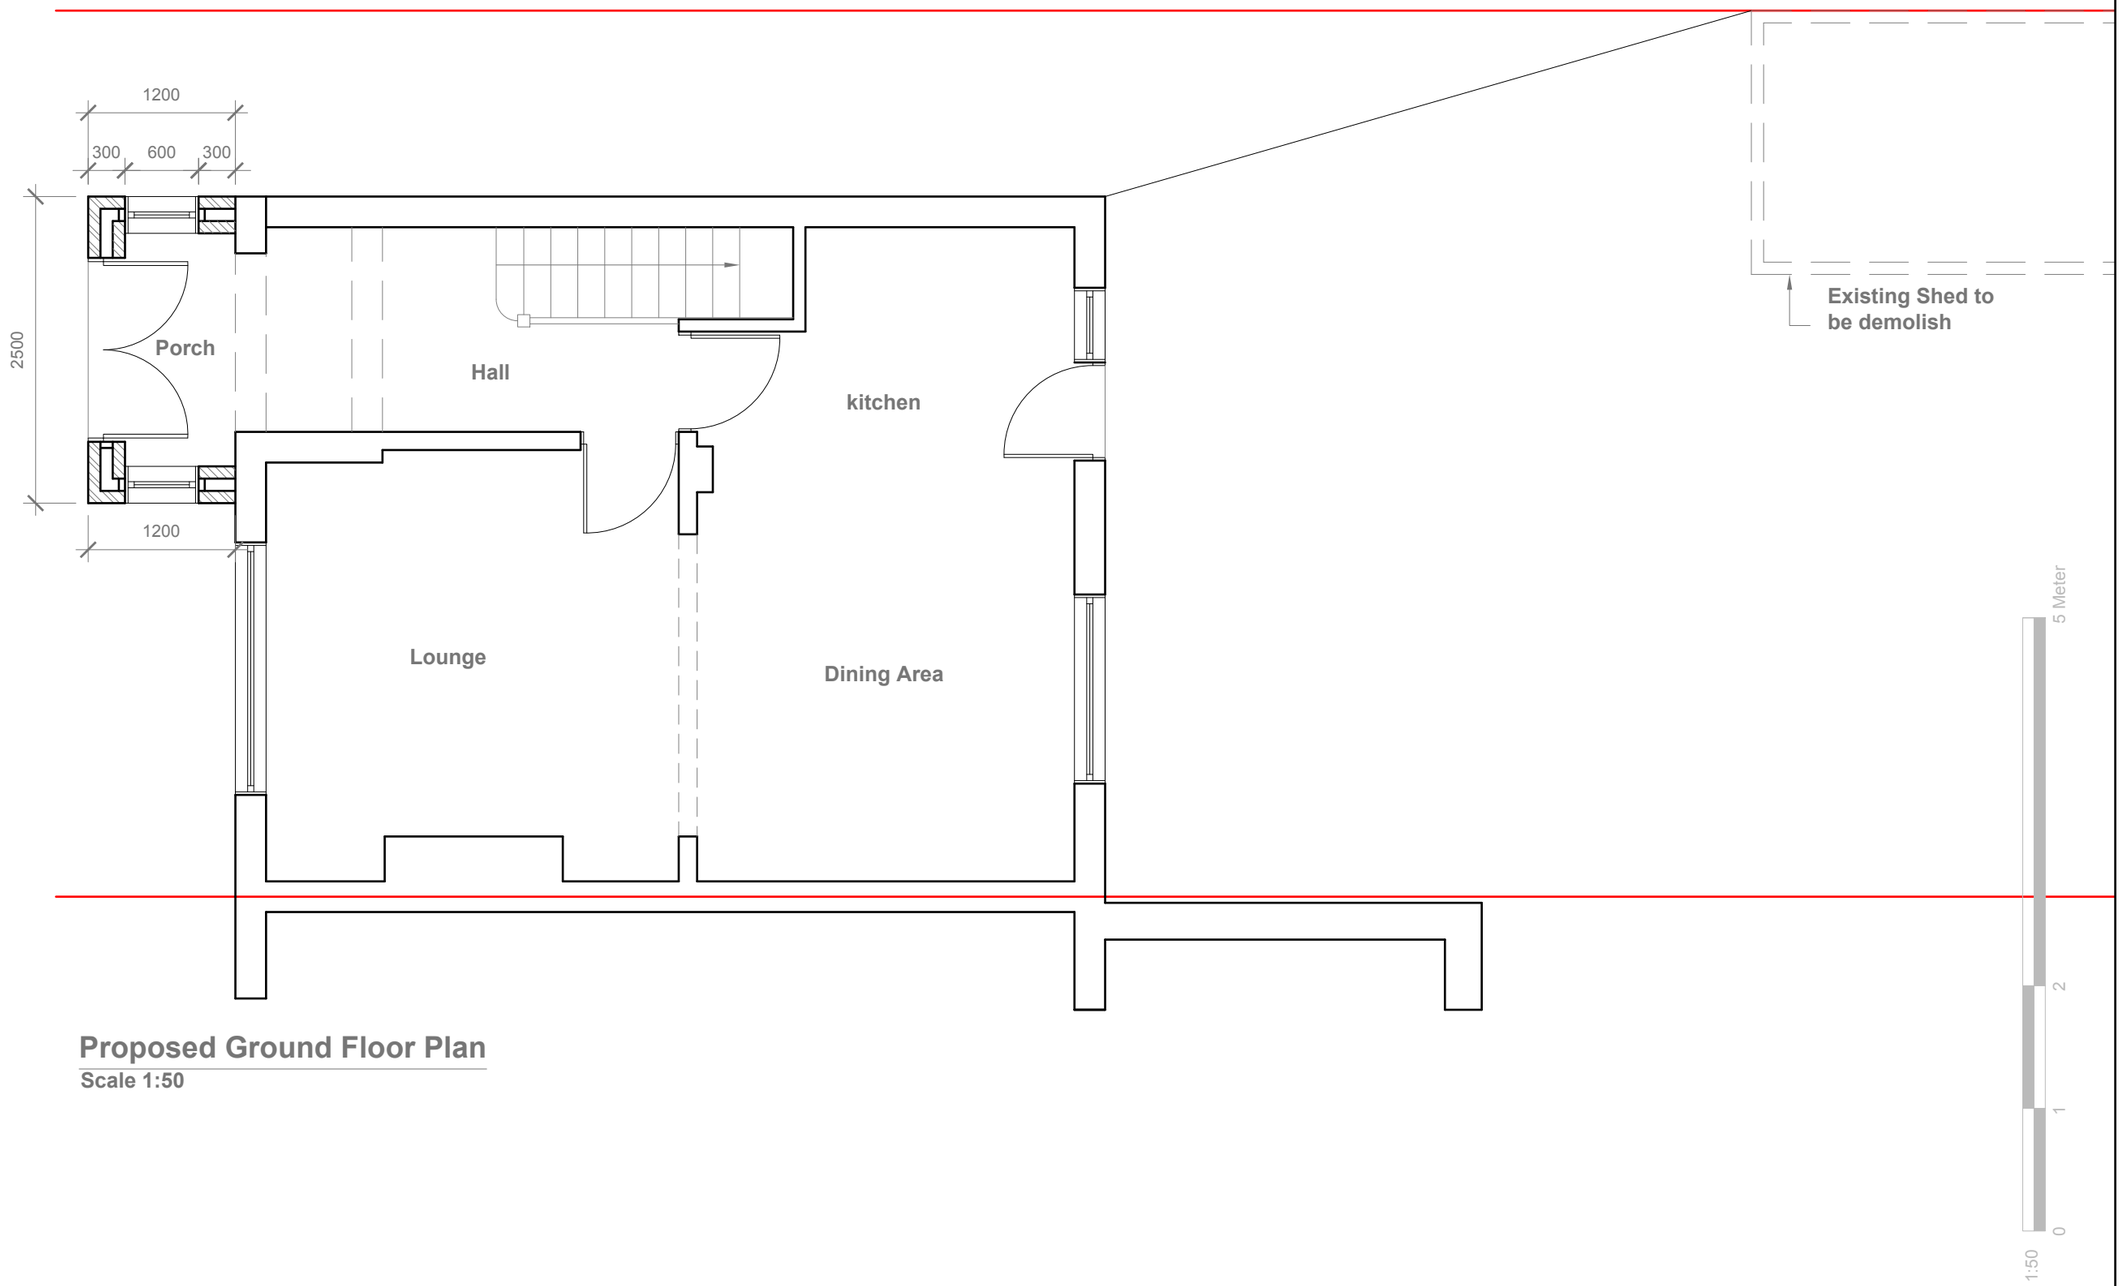

Proposed Ground Floor Plan

Scale 1:50

GENERAL NOTES:
1. ALL DIMENTIONS ARE IN MILLIMETER.
2. VERIFY ALL DIMENSIONS AND CONDITIONS BEFORE BUILDING OR STARTING CONSTRUCTION. NOTIFY THE DESIGNER IMMEDIATELY OF ANY DISCREPANCY OR VARIATION.
3. ALL WORK TO COMPLY WITH CURRENT BUILDING REGULATIONS AND CODES OF PRACTICE

Title:

Proposed Ground Floor Plan

Site Address
21 Mansfield Drive
Hayes
Middlesex
UB4 8DZ

Scale: 1:50 @A3
Date: 14/12/2018
Drawing No.: 2018/111 -02
Drawn By: FP

Revision Date:


e:mail - faluckpatel@yahoo.com
(M) +44 (0) 7871 466 254

Faluck Patel



Proposed First Floor Plan
Scale 1:50

Proposed External Finish
Materials to Match Existing
External Finish Materials

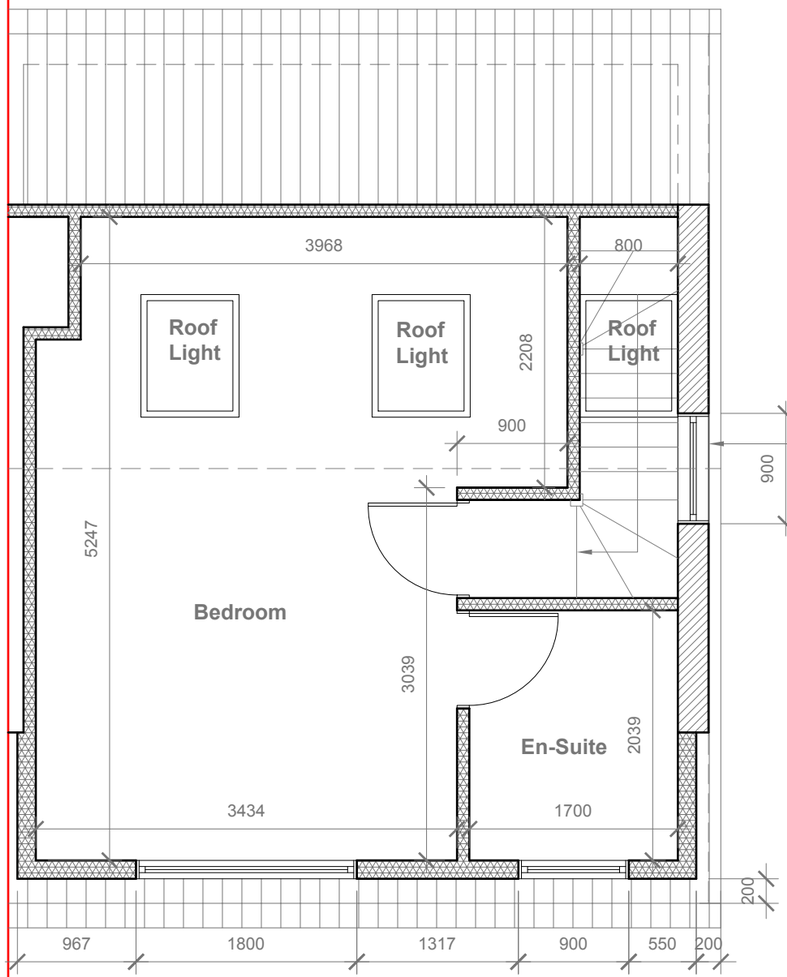

Velux Window to be installed as per manufacturer specification, not projected more than 150mm from the plane of roof slop

Proposed Flank Wall Window to be Obscure Glazed and Non Opening below 1.7m from FFL

Proposed Loft Floor Plan
Scale 1:50



GENERAL NOTES:
1. ALL DIMENTIONS ARE IN MILLIMETER.
2. VERIFY ALL DIMENSIONS AND CONDITIONS BEFORE BUILDING OR STARTING CONSTRUCTION. NOTIFY THE DESIGNER IMMEDIATELY OF ANY DISCREPANCY OR VARIATION.
3. ALL WORK TO COMPLY WITH CURRENT BUILDING REGULATIONS AND CODES OF PRACTICE

Title:

Proposed First Floor & loft Plans

Site Address
21 Mansfield Drive
Hayes
Middlesex
UB4 8DZ

Scale: 1:50 @A3
Date: 14/12/2018
Drawing No.: 2018/111 -03PD
Drawn By: FP


Revision Date:

e:mail - faluckpatel@yahoo.com
(M) +44 (0) 7871 466 254

Faluck Patel



Proposed Front Elevation
Scale 1:100

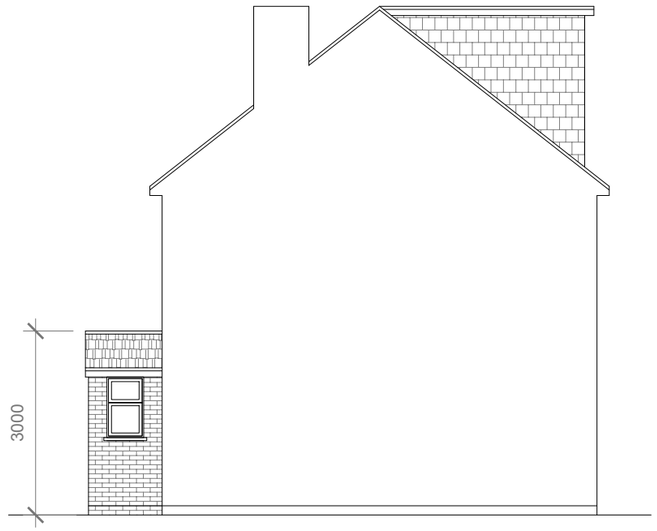

Proposed Side Elevation
Scale 1:100


REAR DORMER VOLUME = W X H X L / 2
5.534 X 2.622 X 3.345 / 2
48.53 / 2
V1 = 24.26 CU.MT.

HIP TO GABLE ROOF VOLUME = W1 X H1 X L1 / 6
7.490X 3.085 X 3.645 / 6
84.22/ 6
V2 = 14.03 CU.MT.

TOTAL ROOF VOLUME = V1 + V2
24.26 + 14.03
38.29 CU.MT < 50.00 CU.MT



Proposed Rear Elevation
Scale 1:100

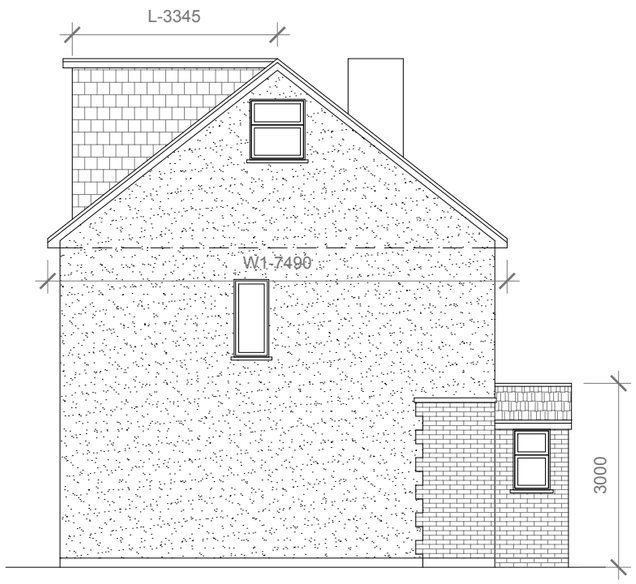

Proposed Side Elevation
Scale 1:100



Proposed External Finish
Materials to Match Existing
External Finish Materials

GENERAL NOTES:
1. ALL DIMENTIONS ARE IN MILLIMETER.
2. VERIFY ALL DIMENSIONS AND CONDITIONS BEFORE BUILDING OR STARTING CONSTRUCTION. NOTIFY THE DESIGNER IMMEDIATELY OF ANY DISCREPANCY OR VARIATION.
3. ALL WORK TO COMPLY WITH CURRENT BUILDING REGULATIONS AND CODES OF PRACTICE

Title:

Proposed Elevations


Site Address
21 Mansfield Drive
Hayes
Middlesex
UB4 8DZ

Scale: 1:100 @A3
Date: 14/12/2018
Drawing No.: 2018/111 -04PD
Drawn By: FP


Revision Date:

e:mail - faluckpatel@yahoo.com
(M) +44 (0) 7871 466 254


Faluck Patel

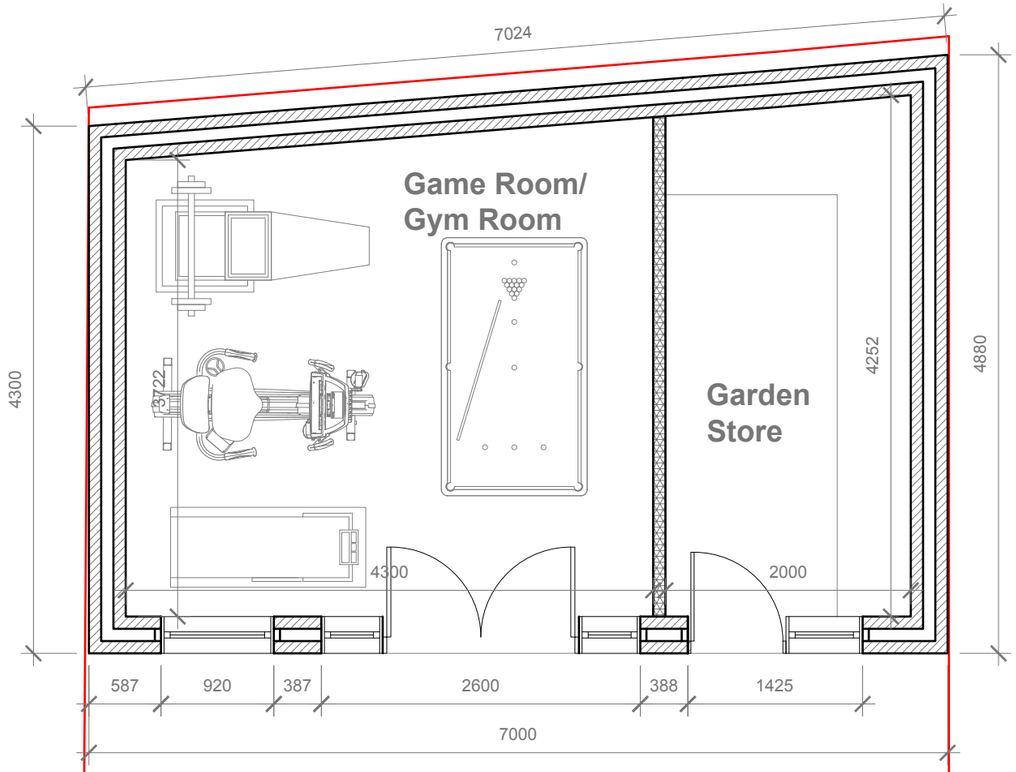


Proposed outbuilding Plan
Scale 1:50

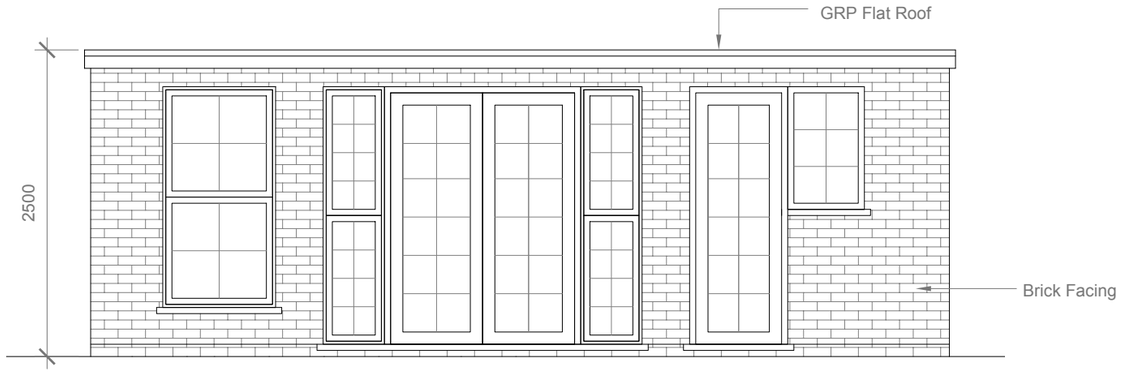


Proposed Front Elevation
Scale 1:100

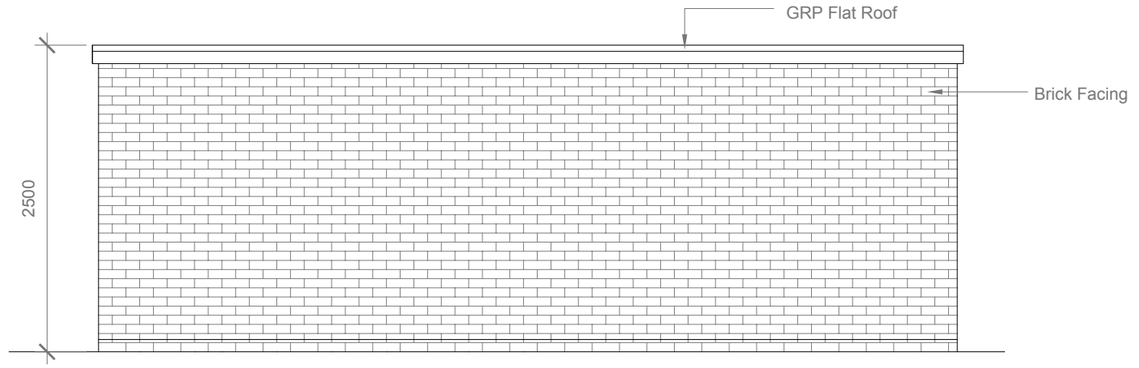

Proposed Rear Elevation
Scale 1:100

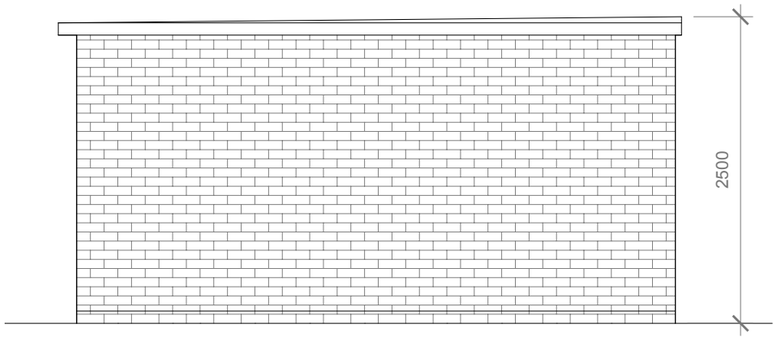


Proposed Side Elevation
Scale 1:100

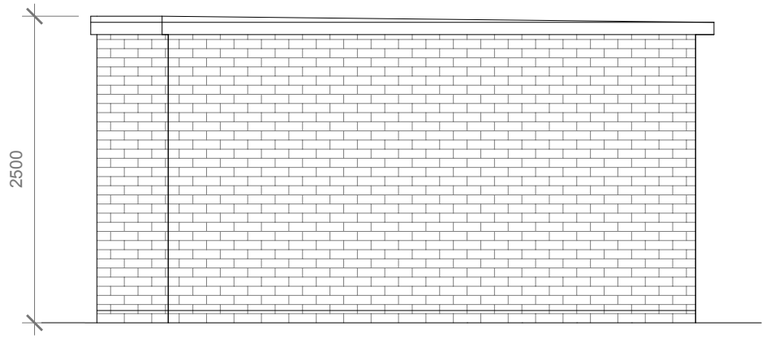

Proposed Side Elevation
Scale 1:100

Proposed External Finish
Materials to Match Existing
External Finish Materials

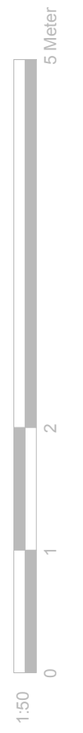

GENERAL NOTES:
1. ALL DIMENTIONS ARE IN MILLIMETER.
2. VERIFY ALL DIMENSIONS AND CONDITIONS BEFORE BUILDING OR STARTING CONSTRUCTION. NOTIFY THE DESIGNER IMMEDIATELY OF ANY DISCREPANCY OR VARIATION.
3. ALL WORK TO COMPLY WITH CURRENT BUILDING REGULATIONS AND CODES OF PRACTICE

Title:

Proposed Outbuilding Plan & Elevations

Site Address
21 Mansfield Drive
Hayes
Middlesex
UB4 8DZ

Scale: 1:50 @A3
Date: 14/12/2018
Drawing No.: 2018/111 -05PD
Drawn By: FP

Revision Date:
A 07-03-2019

e:mail - faluckpatel@yahoo.com
(M) +44 (0) 7871 466 254

Faluck Patel