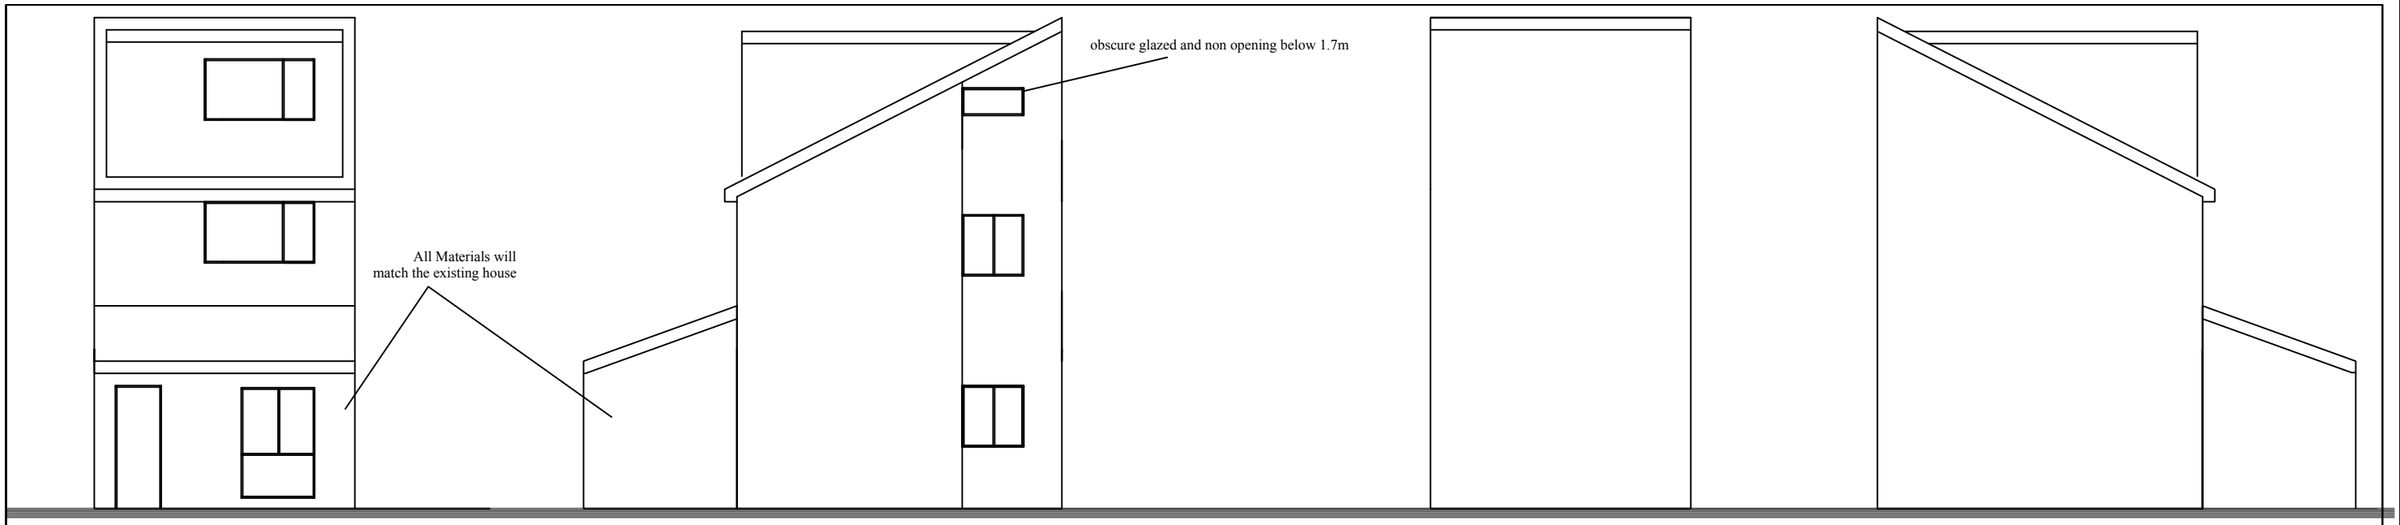


proposed front elevation

Proposed side elevation

proposed Rear Elevation

Proposed side elevation

Proposed first floor plan

Proposed Loft plan

Proposed Roof plan



Scale bar

General Note :

No.	Revision/Issue	Date

Designed By K Designs
07740873066

Title : Proposed single rear extension and loft conversion

at
48 Ryeland Close,
West drayton

DWG no. 3/Cas/08

22/25/19

1:100 @ A3