
0.5m 1m 2m 3m 4m 5m 6m

Scale bar

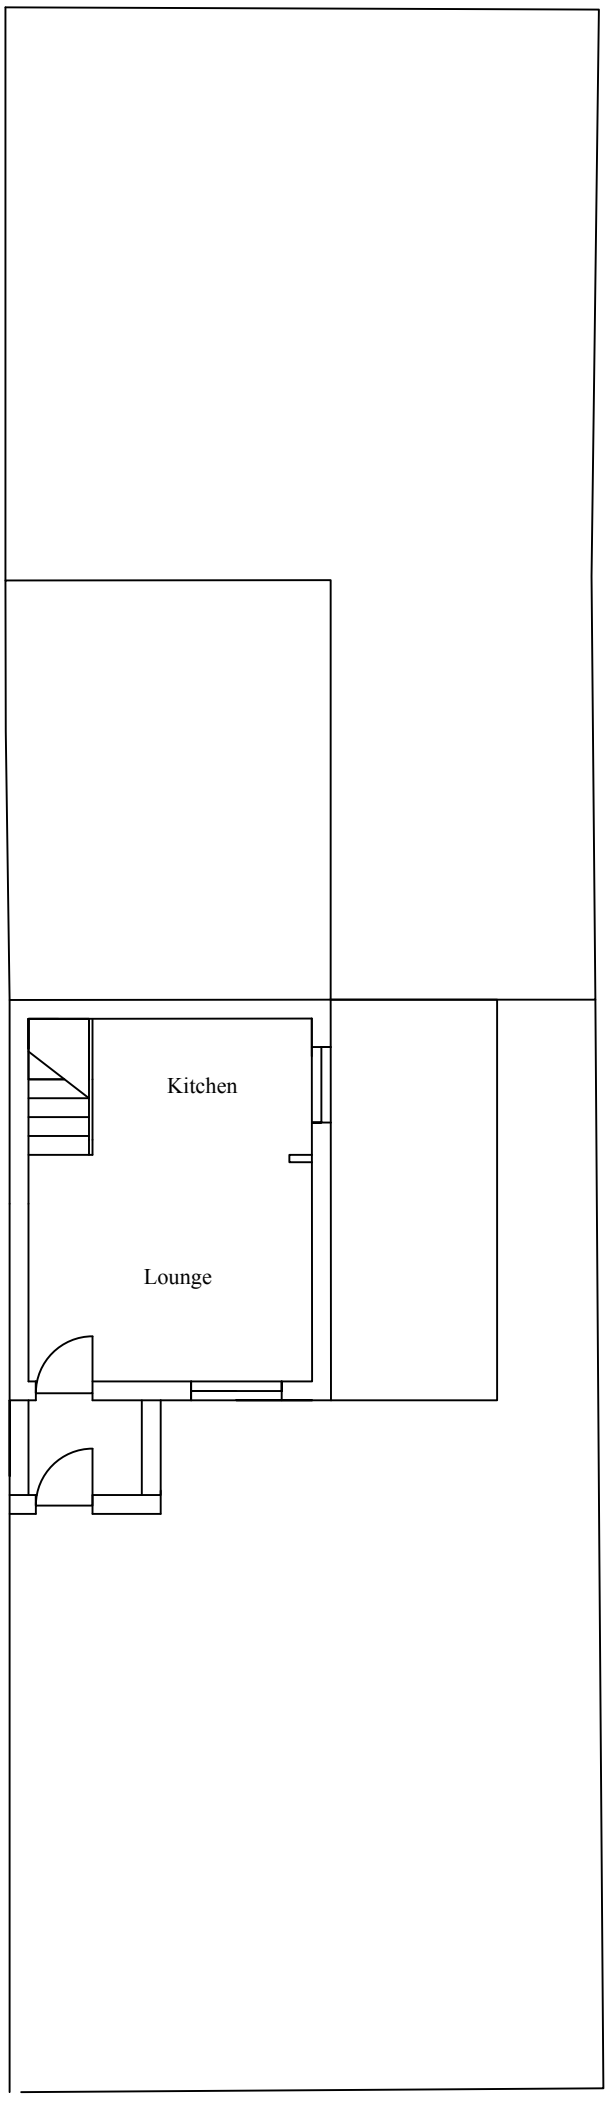

No.	Revision/Issue	Date

Designed By K Designs
07740873066

Title : Proposed single rear extension and loft conversion

at
48 Ryeland Close,
West drayton

DWG no. 3/Cas/05

22/25/19

1:100 @ A3

Existing ground floor plan