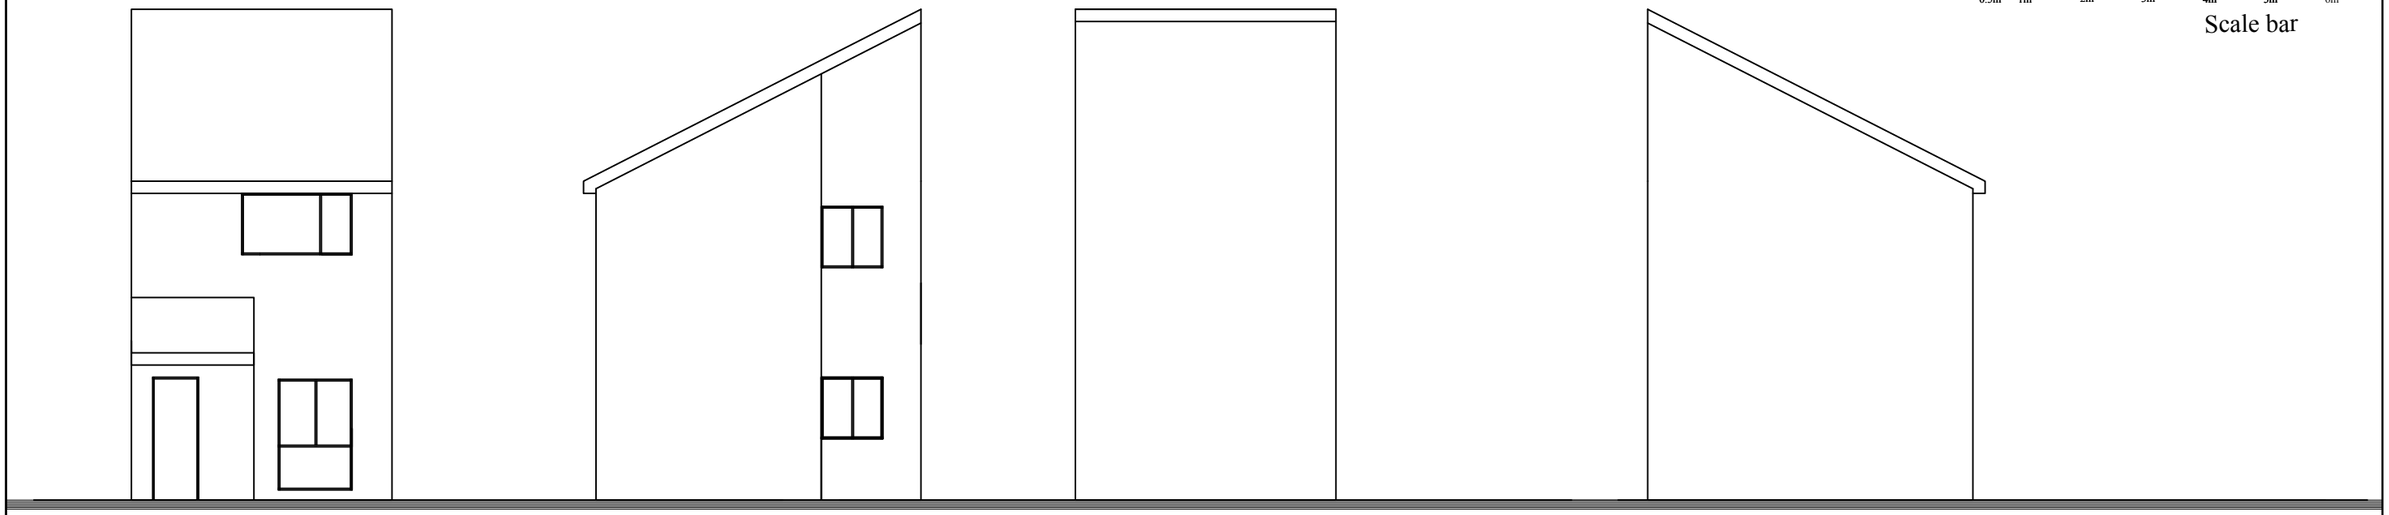



Scale bar

Existing Front elevation


Existing side elevation

Existing rear elevation

Existing side elevation

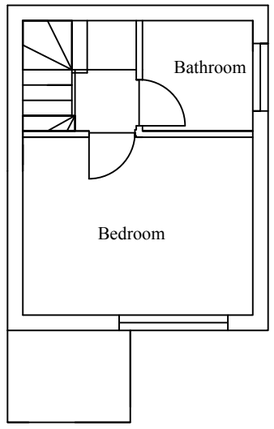

Existing first floor plan

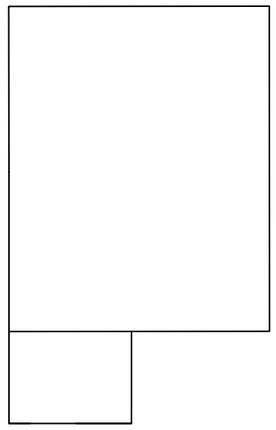

Existing Roof plan

General Note :

No.	Revision/Issue	Date

Designed By K Designs
07740873066

Title : Proposed single rear extension and loft conversion

at
48 Ryeland Close,
West drayton

DWG no. 3/Cas/06

22/25/19

1:100 @ A3