
All work to comply with
current building regulations
and codes of practice


Do not scale from drawings
all dimensions to be checked
on site before the start of
any work

All Proposed External Materials to Match
Existing External Materials


Any Proposed Windows to Flank wall to be
Obscure Glazed and Non-Opening below
1.7m from FFL

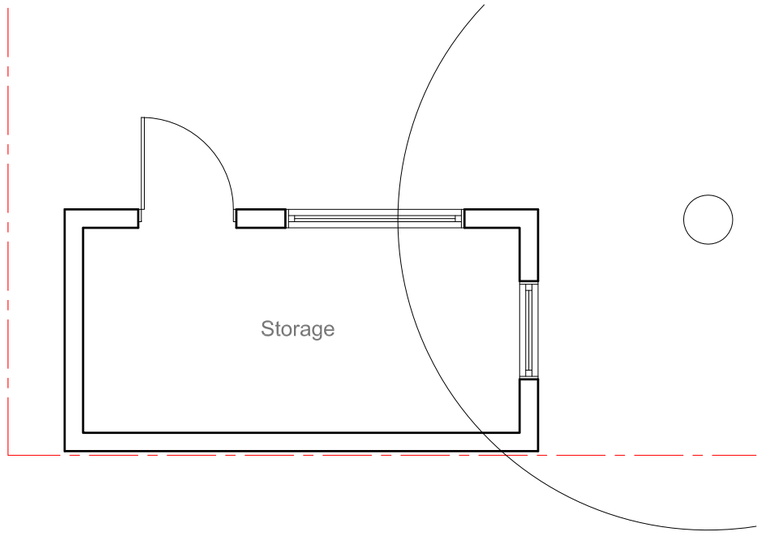


Existing Outbuilding Plan
Scale 1:50

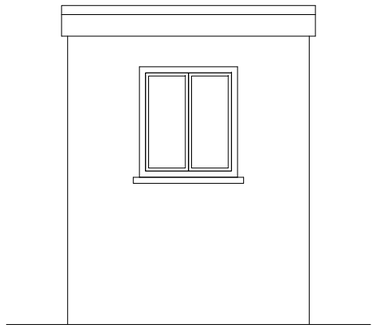


Existing Side Elevation
Scale 1:50

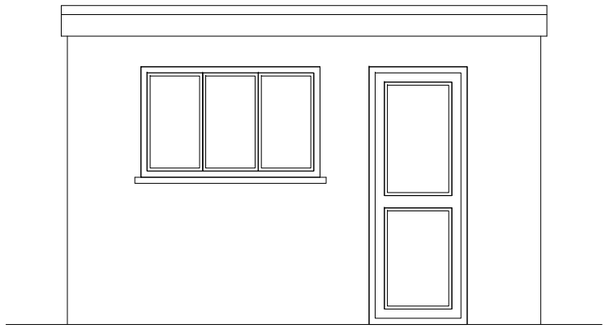

Existing Front Elevation
Scale 1:50

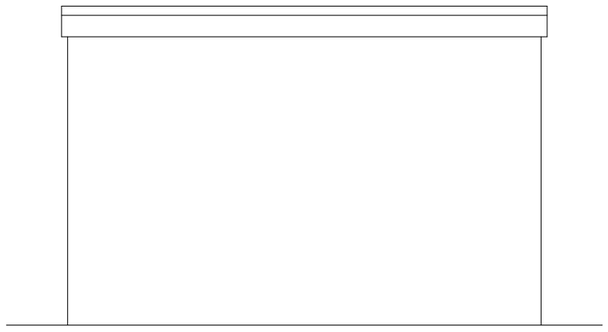

Existing Rear Elevation
Scale 1:50

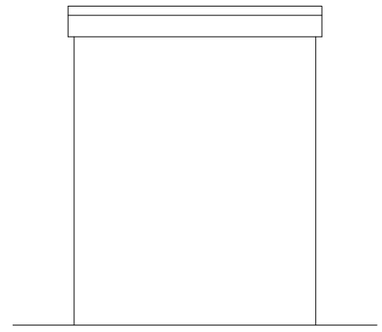

Existing Side Elevation
Scale 1:50

	Site Address: 48 Ryeland Close West Drayton UB7 8AU 1	Drawing Content: Existing Detached Outbuilding Plan/Elevations 2	Drawings No: 48ryelandclose/2021/08 3 Drawings Scale: 1:50 4	Date Drawn: 7th January 2021 5 Drawn By: KG 6	Planning Issue 7 Revision: 8