

SCALE BAR SCALE 1:50


0 1m 2m 3m 4m 5m

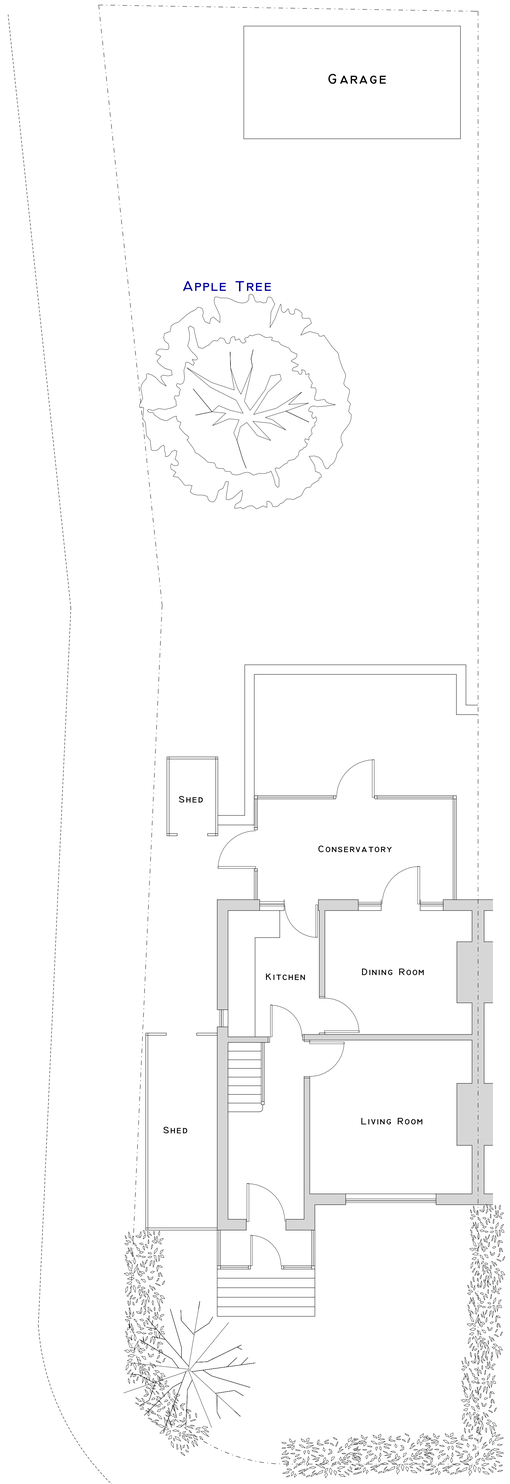


EXISTING GROUND FLOOR

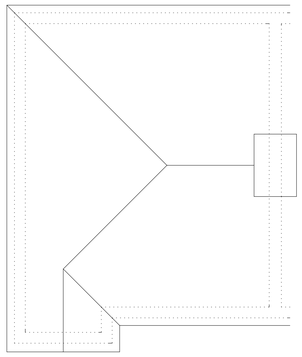


EXISTING ROOF PLAN

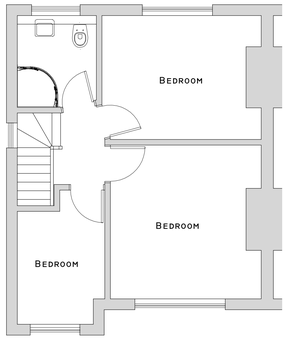

EXISTING FIRST FLOOR

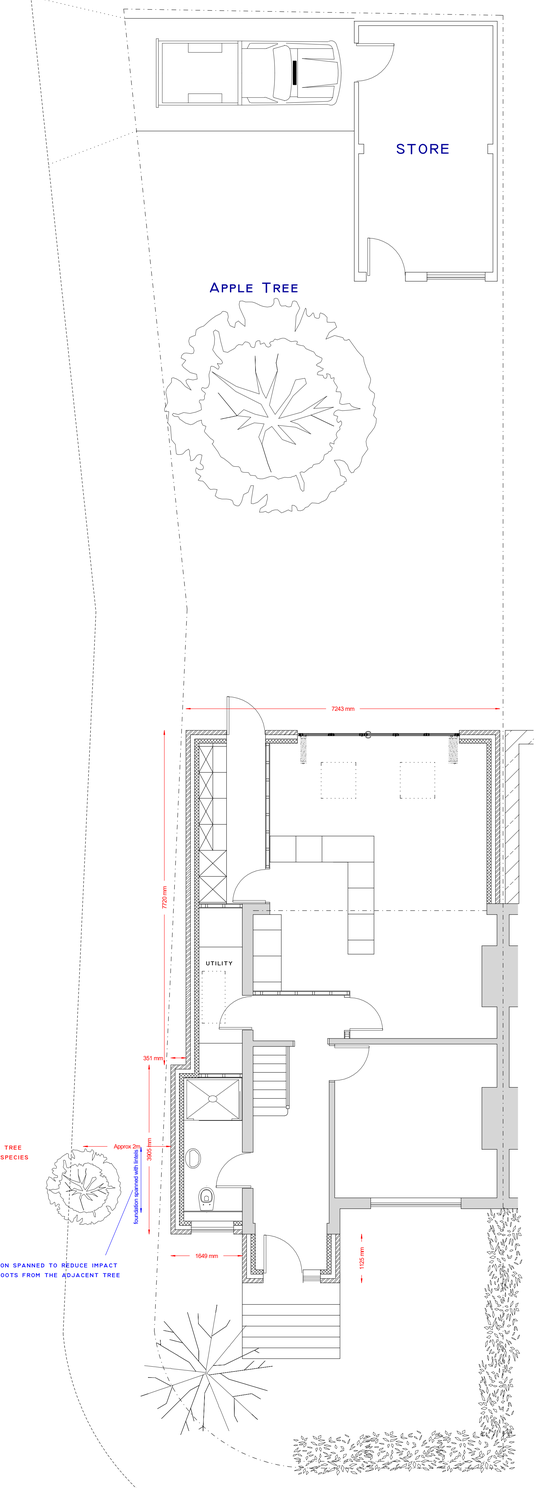

PROPOSED GROUND FLOOR

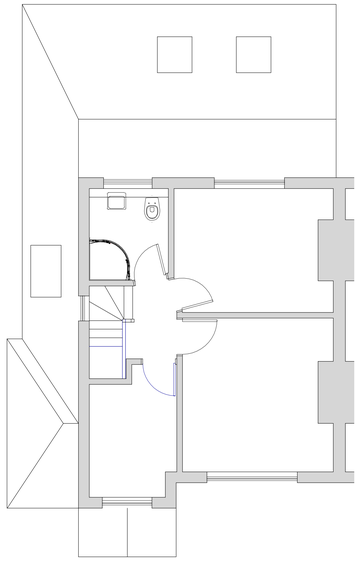

PROPOSED FIRST FLOOR

17 WOODVILLE GARDENS
RUISLIP

PLAN: Existing and Proposed Plans

PROJECT: Single Storey Rear/Side Extension/Porch and Garden Store

DWG No 01 Rev: -

General Notes:
1. All dimensions to be checked on site prior to construction any discrepancies should be reported to the highford design
2. All drawings are indicative of and architects visual requirements only and show design intent only.
3. Do not scale drawing. Printed drawing scale of drawings can vary on printing check on site for setting-out
Copyright - **Highford Design 2019**
This drawing should not be used to calculate areas for the purpose of valuations. All dimensions to be checked on site by contractor and such dimensions to be their responsibility. Do not scale drawing

Date: March 2019
Project: 17 Woodville Gardens, Ruislip
Scale 1:50 @ A0
Checked: AW
Drawing Title: Extension
Status: Planning
Job No: 225

HIGHFORDDESIGN
27 BELLAMY CLOSE, ICKENHAM, MIDDLESEX, UB10 8SJ
email: info@highforddesign.co.uk - web: www.highforddesign.co.uk
telephone: 01895 622575 - mobile: 07557 390205