


SCALE BAR SCALE 1:50
0 1m 2m 3m 4m 5m

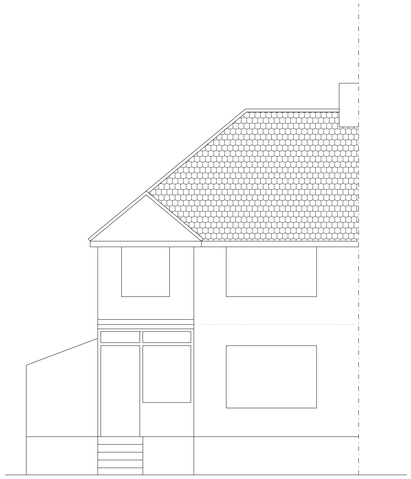


EXISTING FRONT ELEVATION

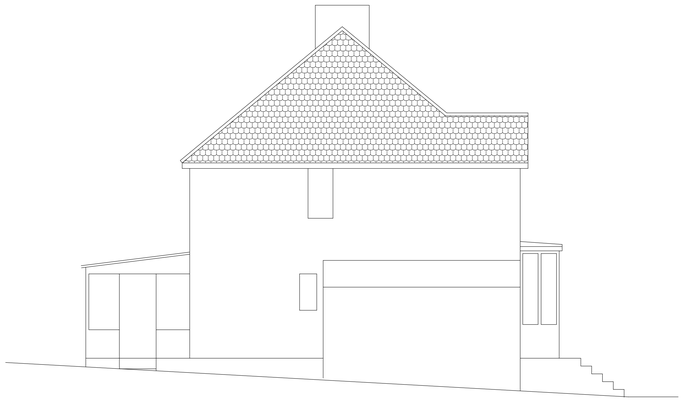


EXISTING SIDE ELEVATION

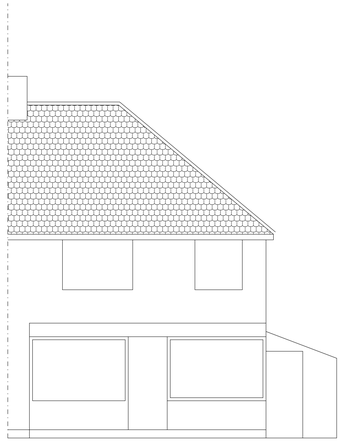


EXISTING REAR ELEVATION

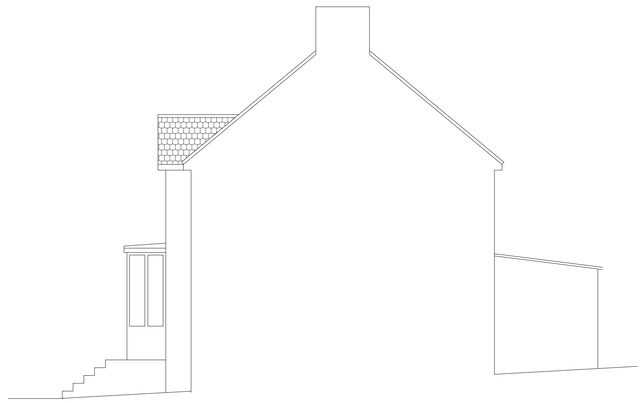


EXISTING SIDE ELEVATION

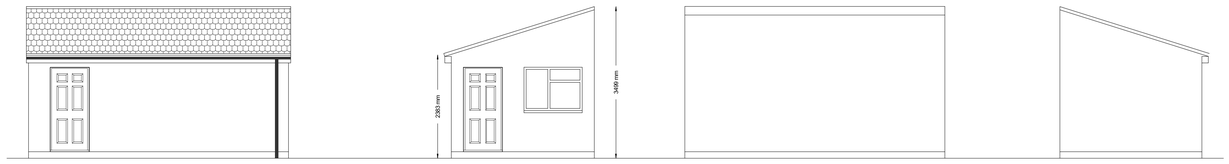


PROPOSED GARDEN STORE ELEVATIONS

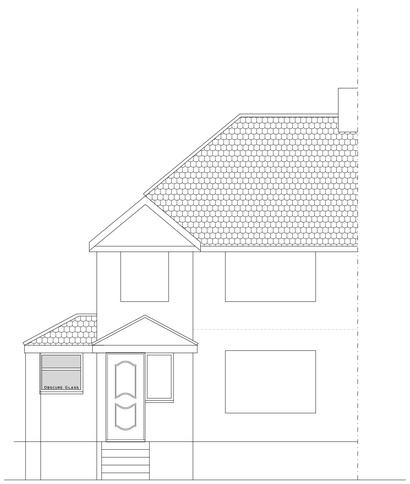


PROPOSED FRONT ELEVATION

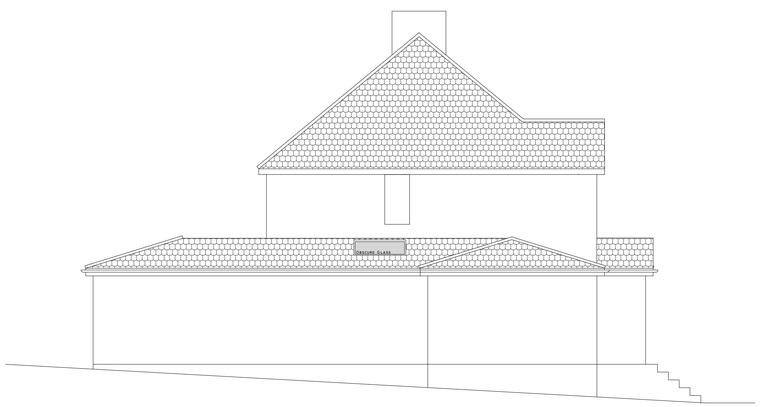

PROPOSED SIDE ELEVATION

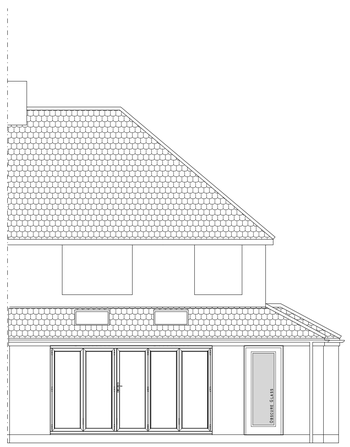

PROPOSED REAR ELEVATION

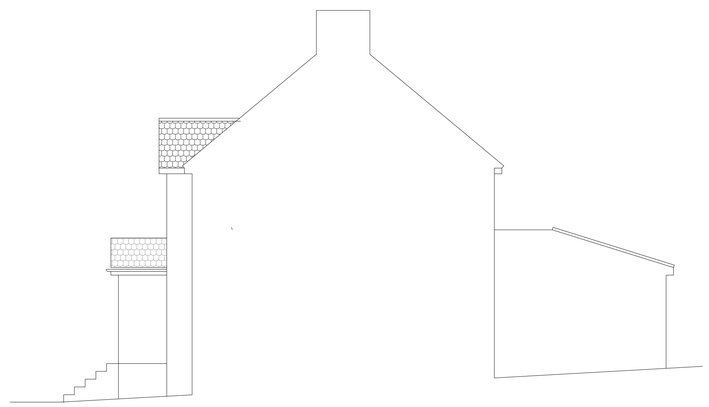

PROPOSED SIDE ELEVATION

17 WOODVILLE GARDENS
RUISLIP

PLAN	Existing and Proposed Elevations
PROJECT	Single Storey Rear/Side Extension/Porch and Garden Store

General Notes:
1. All dimensions to be checked on site prior to construction any discrepancies should be reported to the highford design
2. All drawings are indicative of architects visual requirements only and show design intent only.
As this is a computer drawing scale of drawings can vary on printing check on site for setting-out
Copyright - **Highford Design 2019**
This drawing is not to be used by any party to calculate areas for the purpose of valuations. All dimensions to be checked on site by contractor and such dimensions to be their responsibility. Do not scale drawing.

DWG No **02** Rev: -

Date: March 2019
Project: 17 Woodville Gardens, Ruislip
Scale 1:50 @ A0
Checked: AW
Drawing Title: Extension and loft conversion
Status: Planning
Job No: 225

HIGHFORDDESIGN
27 BELLAMY CLOSE, ICKENHAM, MIDDLESEX, UB10 8SJ
email: info@highforddesign.co.uk - web: www.highforddesign.co.uk
telephone: 01895 622575 - mobile: 07557 390205