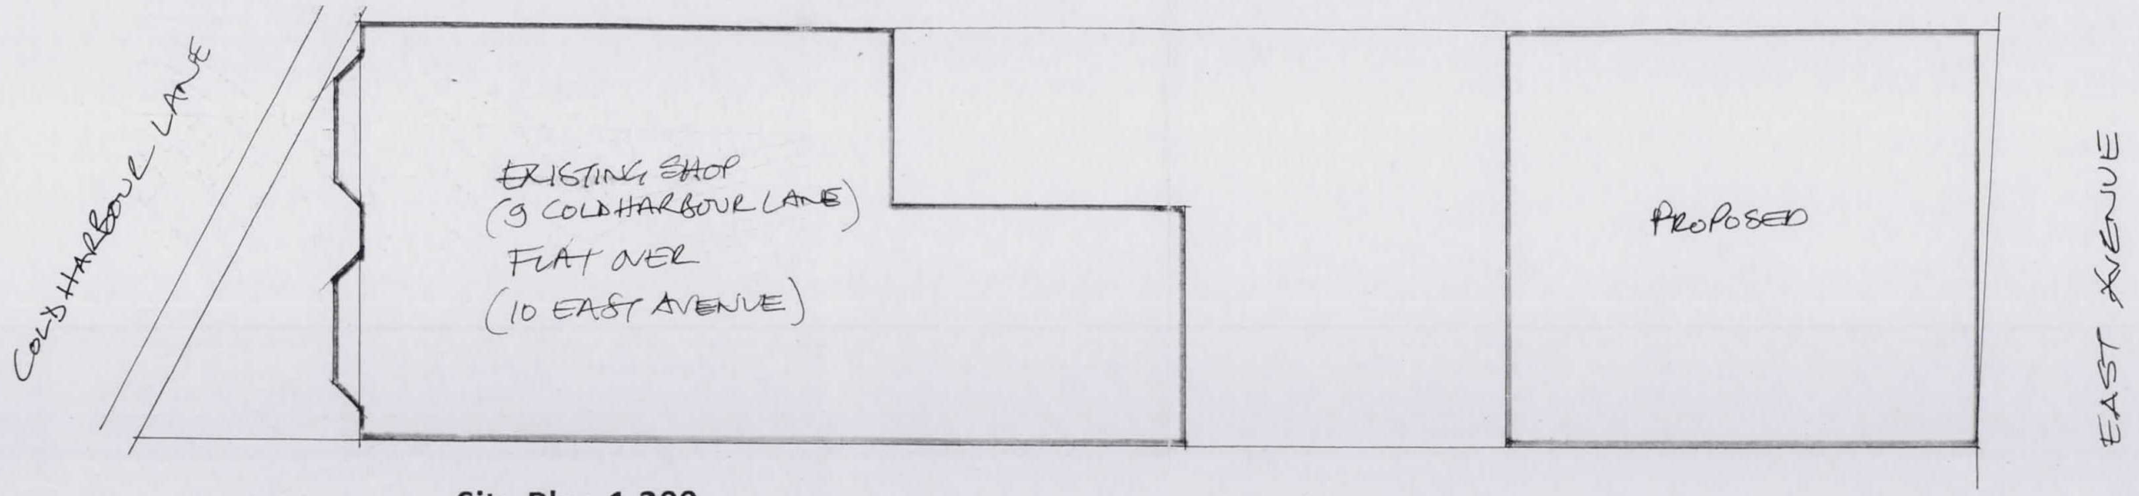

Site Plan 1:200

SITE LOCATION PLAN
AREA 2 HA
SCALE: 1:1250 on A4
CENTRE COORDINATES: 509925 , 179948

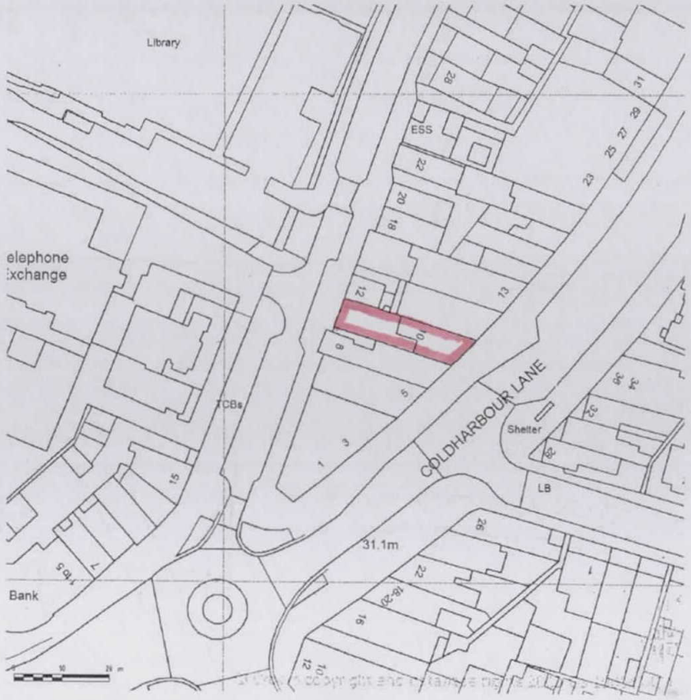

david silverman architectural consultant
70 woodland drive, watford, herts wd17 3bz
mobile: 07941 306 146

SITE

10 East Avenue
Hayes Middx UB3 2HP

CLIENT

DETAIL

DATE

SCALE

DRAWN BY

DRAWING NUMBER

19/105/3