10 JUN 2019

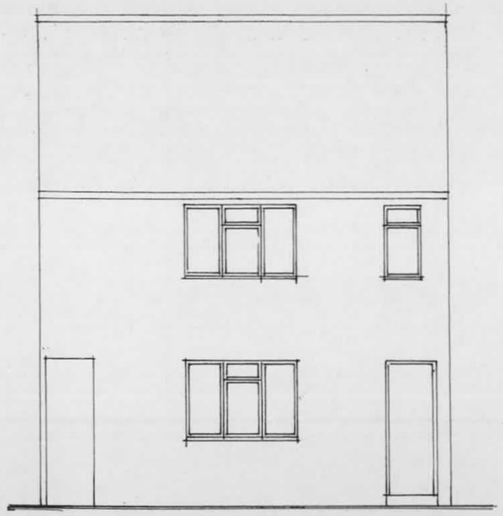

Front Elevation

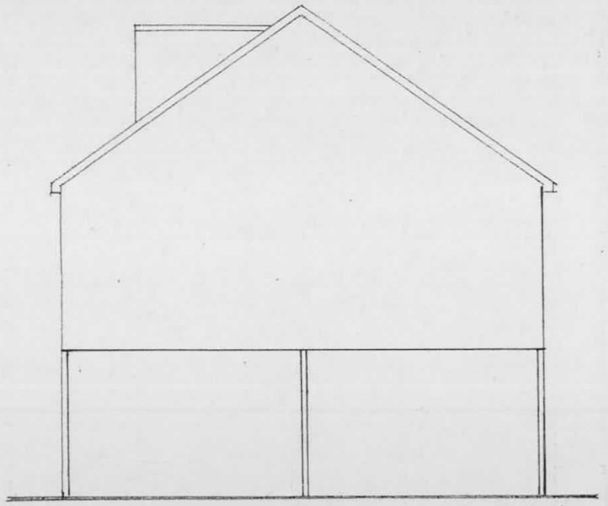

Side Elevation

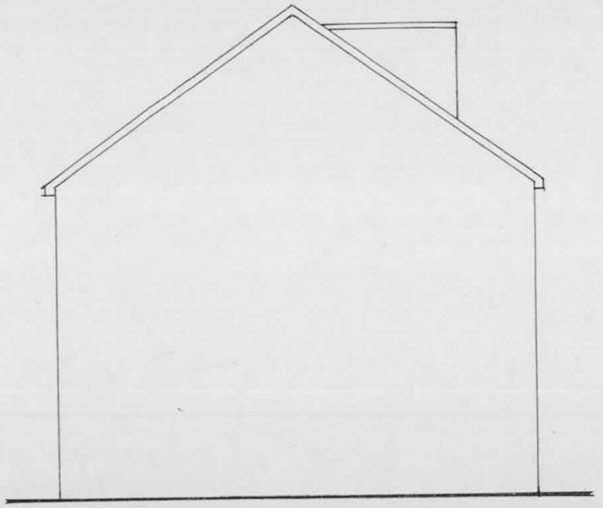

Side Elevation

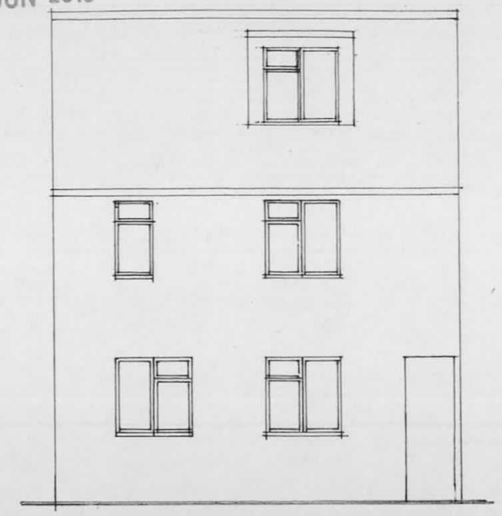

Rear Elevation

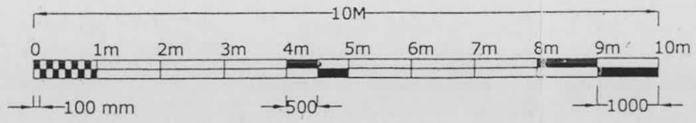

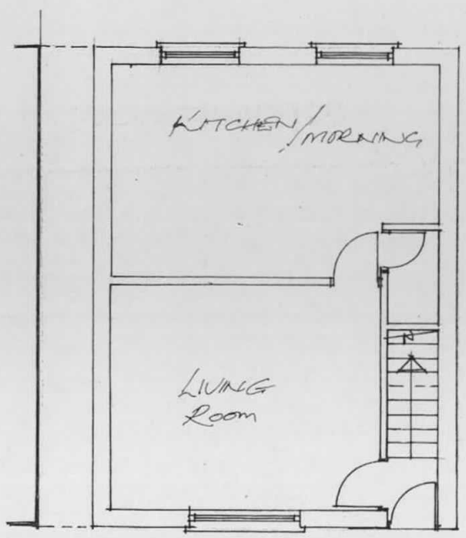

Ground Floor Plan

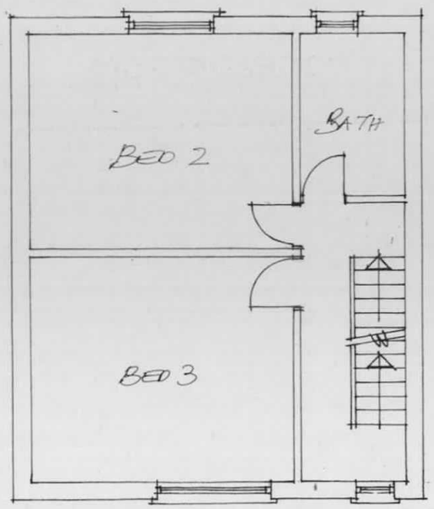

First Floor Plan

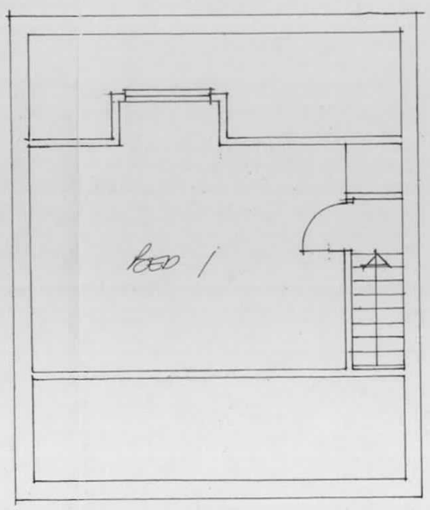

Loft Plan

david silverman architectural consultant
70 woodland drive, watford, herts wd17 3bz
mobile: 07941 306 146

SITE

10 East Avenue
Hayes Middx UB3 2HP

CLIENT

DETAIL

Proposed

DATE

SCALE 1:100

DRAWN BY

DRAWING NUMBER

19/105/2