

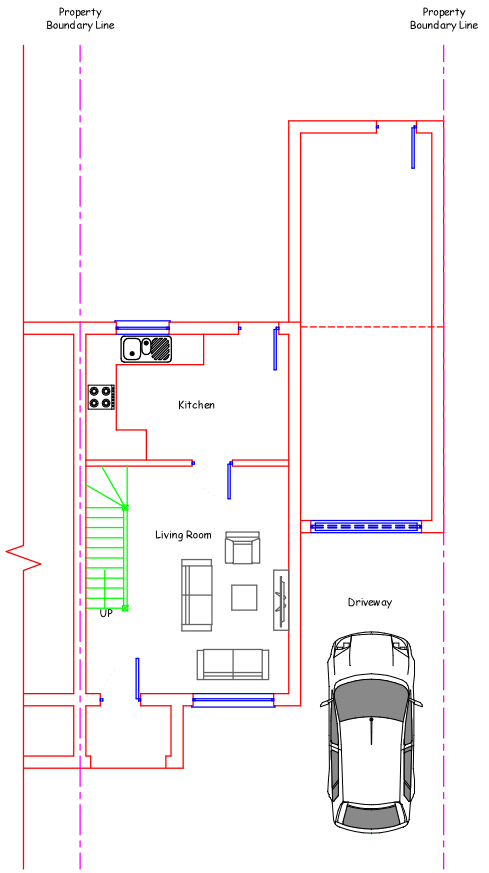


EXISTING GROUND FLOOR PLAN

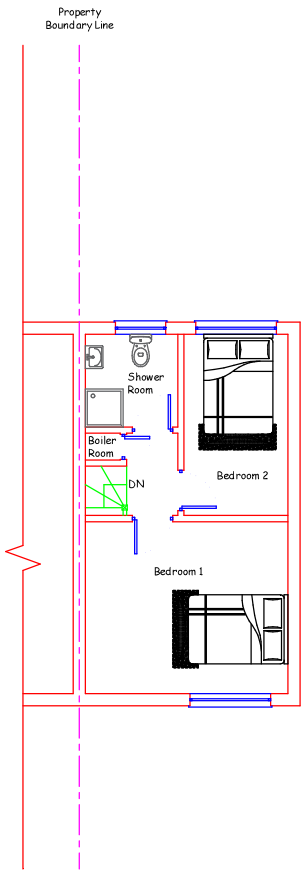

EXISTING FIRST FLOOR PLAN

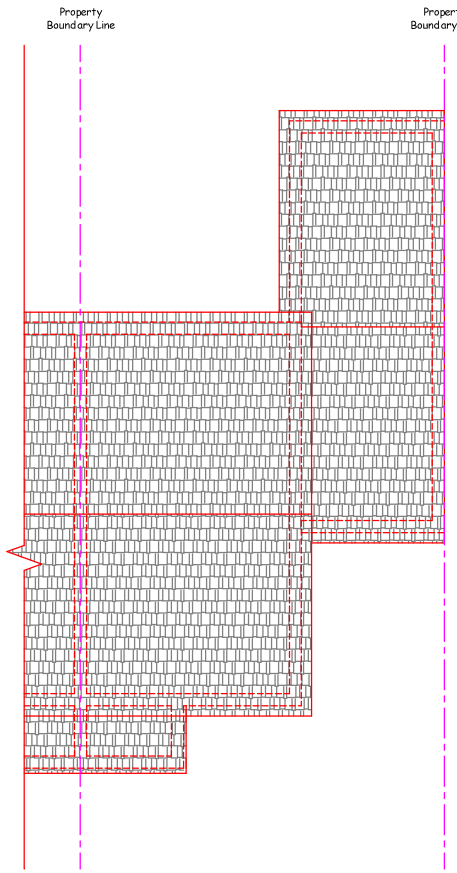

EXISTING ROOF PLAN

28 Paddington Close - Drawing No. 03

KEY

SCALE 1:100 @A3

0 1cm 2cm 3cm 4cm 5cm
0 1m 2m 3m 4m 5m

Rev.	Description	Init.
B		
A		

CLIENT

Mrs Naila Shahzad

PROJECT TITLE

Proposed Single storey rear extension and conversion of garage to habitable use

SITE ADDRESS

28 Paddington Close, Hayes, UB4 9QH

BRICKS AND MORTAR ENTERPRISES
52 ALLENDALE AVENUE, SOUTHALL, UB1 2SW
Mobile: 07956 959418
Email: info@bricksandmortarenterprises.com
website: www.bricksandmortarenterprises.com

All dimensions must be checked on site before commencing work. Do not scale from these drawing.
Any deviations from plans or structural alterations are to be notified immediately.
Any building works undertaken before all necessary Local Authority approvals have been obtained are at clients own risk.
Any revised drawing or additional structural designs required after Local Authority approvals have been gained will formian additional cost to the client

PLANNING ISSUE