© This drawing is copyright.
It is sent to you in confidence and must not be reproduced or disclosed to third parties without our prior permission.

Do not scale from this drawing, other than for Local Authority Planning purposes.

This drawing is to be read in conjunction with all relevant consultants, specialist manufacturers drawings and specifications.

Any discrepancies in dimensions or details on or between these drawings should be drawn to our attention.

All dimensions are in millimetres unless noted otherwise.

NO CHANGE PROPOSED

SITE BOUNDARY

EDEN HOUSE
814 UXBRIDGE ROAD

SITE BOUNDARY



SOUTH WEST ELEVATION (Front)

NO CHANGE PROPOSED




NORTH WEST ELEVATION (Side)

NO CHANGE PROPOSED



NORTH EAST ELEVATION (Rear)

NO CHANGE PROPOSED

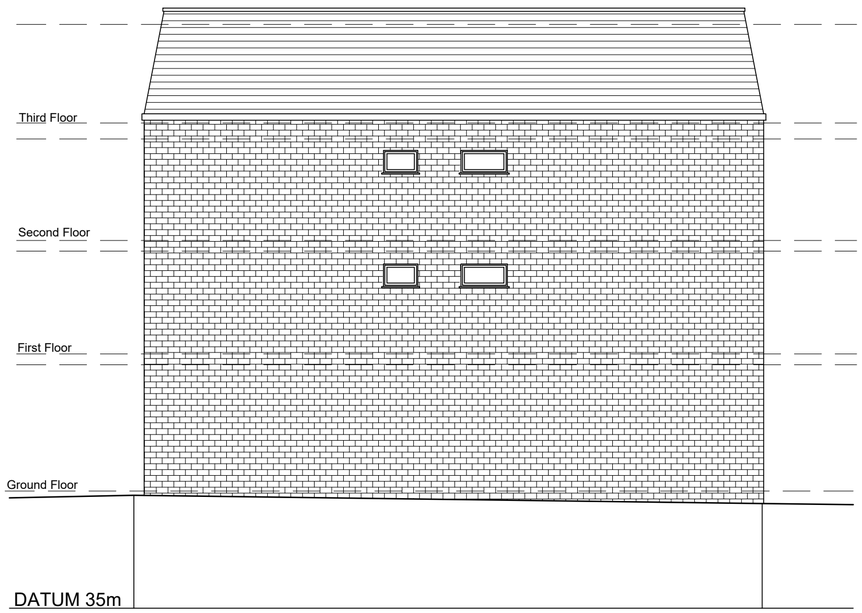

SOUTH EAST ELEVATION (Side)

0 1 2 3 4 5 10

REV	DATE	DESCRIPTION	INITIAL	CHECKED

S73

SMA STUDIO
www.smastudiolondonbarnet.com
fadishawkat@smastudiobarnet.com
Mob. 07808 543 268

CLIENT: Burbank Properties Ltd

PROJECT: 814 Uxbridge Road, Hayes, UB4 0RS

TITLE: Proposed Elevations

SCALE: 1:100 @ A2

DATE: 29/10/26

DRAWN: FS

PROJECT NO.

P.205 | B