0 5m 10m

1:100

The Contractor is to check all dimensions on site and report any discrepancies to the Contract Administrator. This drawing is to be read in conjunction with all other standard documentation. Dimensions are not to be scaled from this drawing.

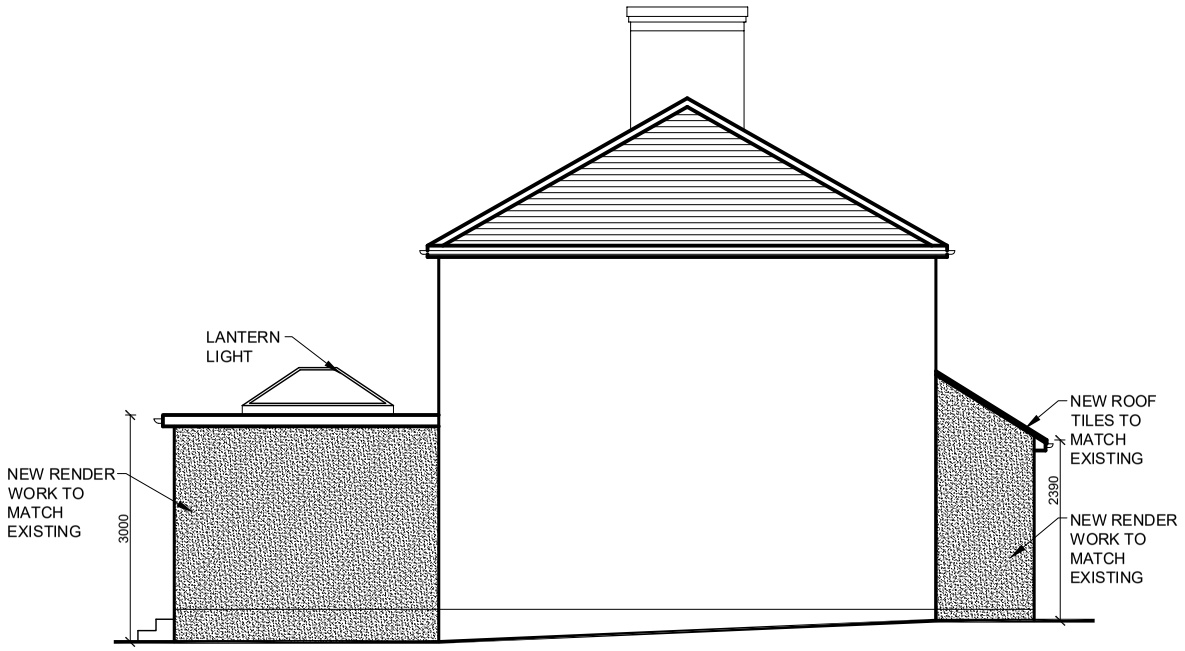

PROPOSED SIDE ELEVATION

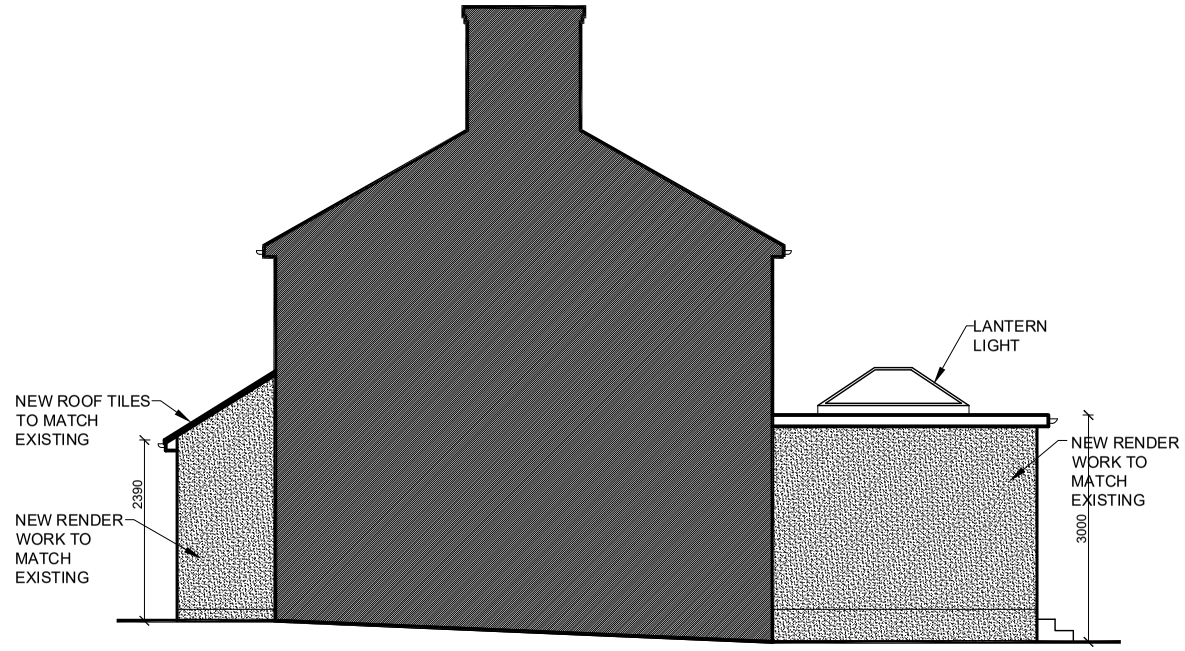

PROPOSED SIDE ELEVATION

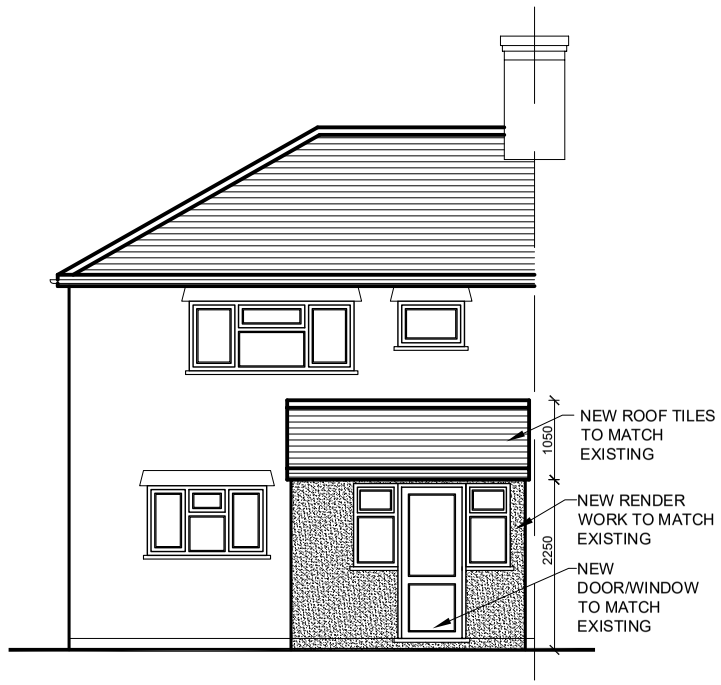

PROPOSED FRONT ELEVATION

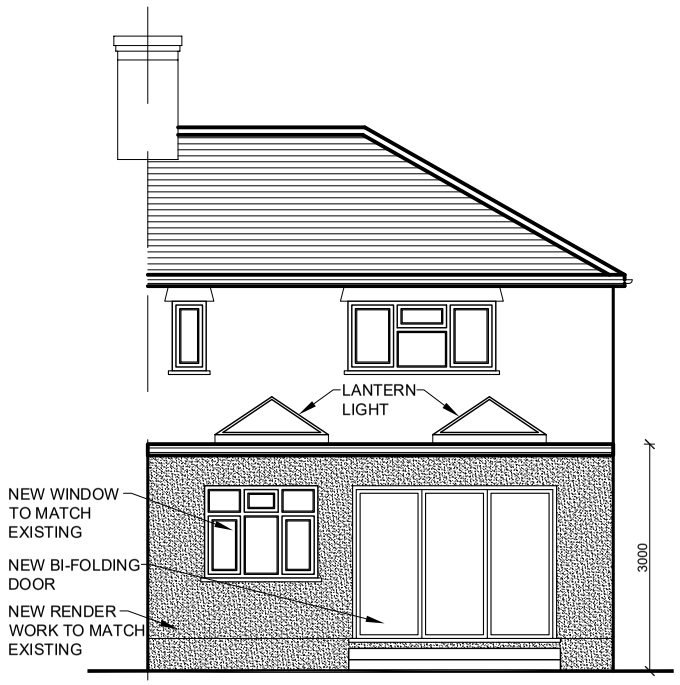

PROPOSED REAR ELEVATION

rev.	description	date	chkd.

Design And Plan CONSULTANTS

14 Leechcroft Avenue
Sidcup Kent DA15 8RS

020 3004 9238
07931 931 035

s.nagpal@dapconsultants.co.uk
www.dapconsultants.co.uk

project : 17 Cordingley Road
Ruislip

drawing title :
Proposed Elevations

drawn: APN	chkd : SS	date:30.09.2019
status: Planning		scale: 1:100@A3
proj no :1052	drg no: 03	rev no: