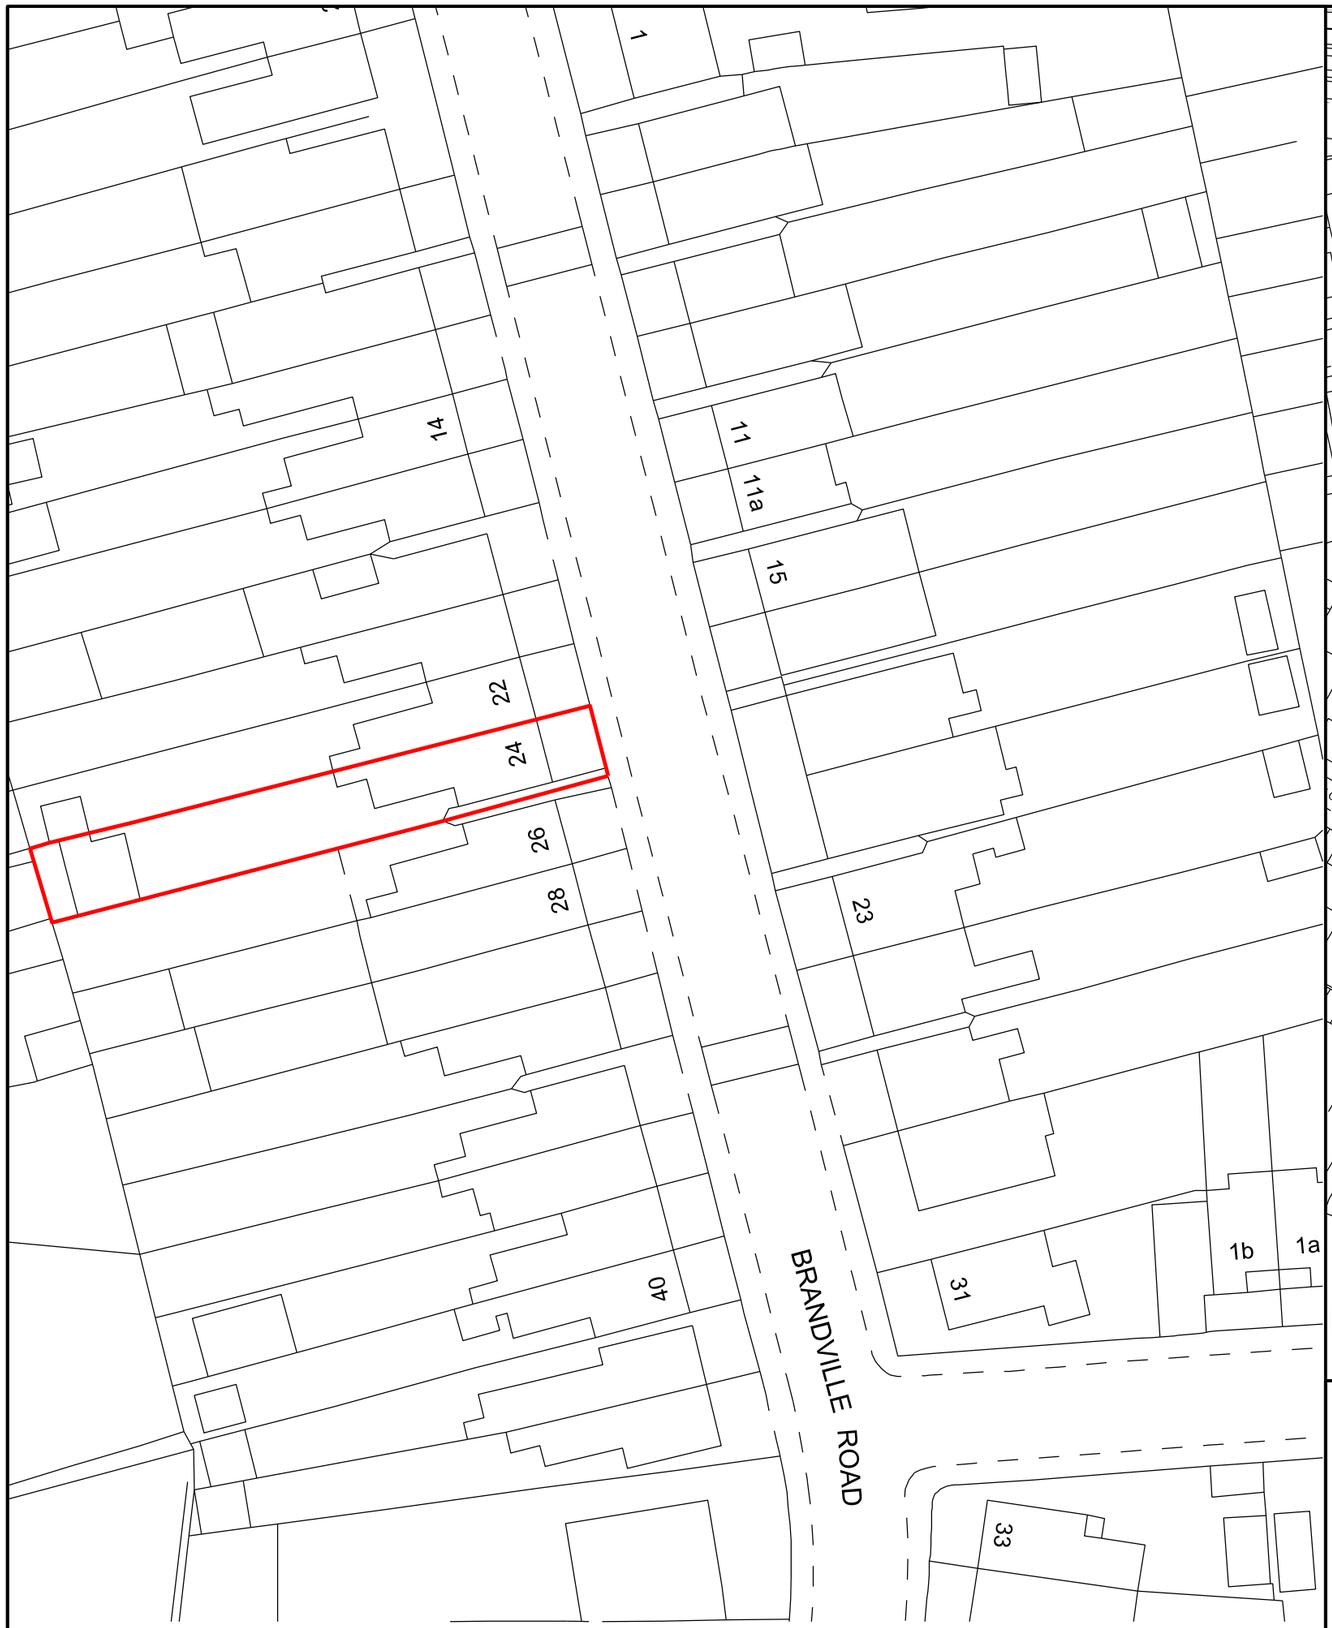

Block Plan

Scale 1:500

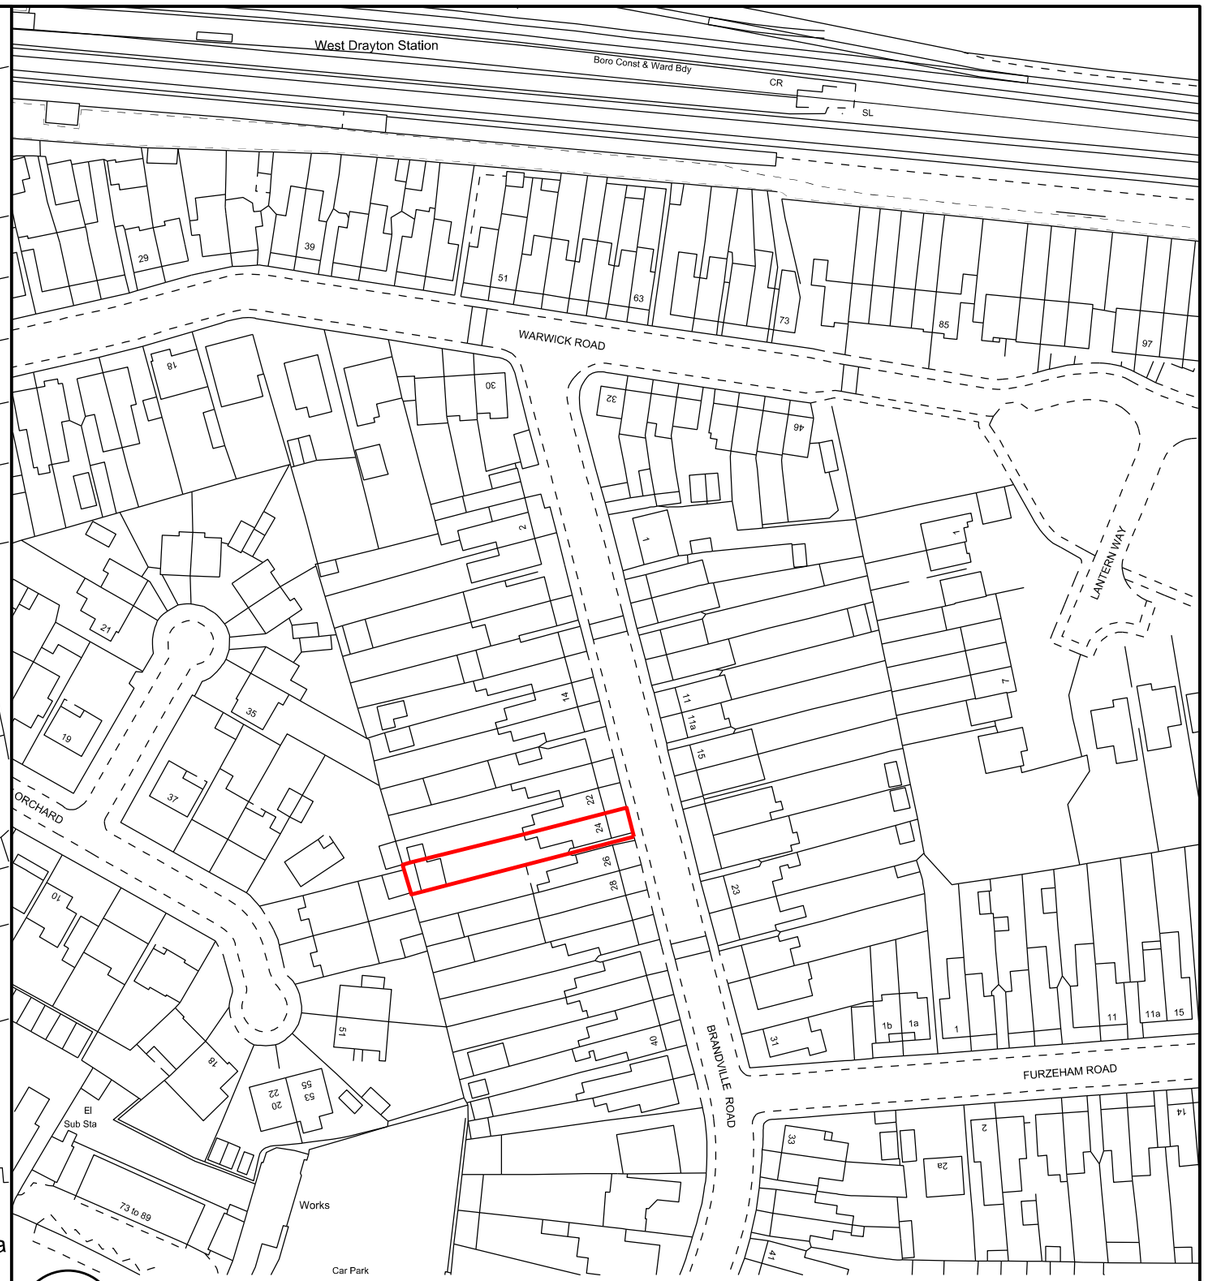

Site Plan

Scale 1:1250

TO BE PRINTED IN A3

Drawings Provided by:

VR INNOVATION

s.vara@vr-innovation.co.uk

Location:
24 Brandville Road, West Drayton, UB7 9DA

Project Title :

Single Storey Side / Rear Extension

Block Plan / Site Plan

Scale:
1:500 / 1:1250 @ A3

Drawing and CAD file No :
24BR-005

Rev.	Date