
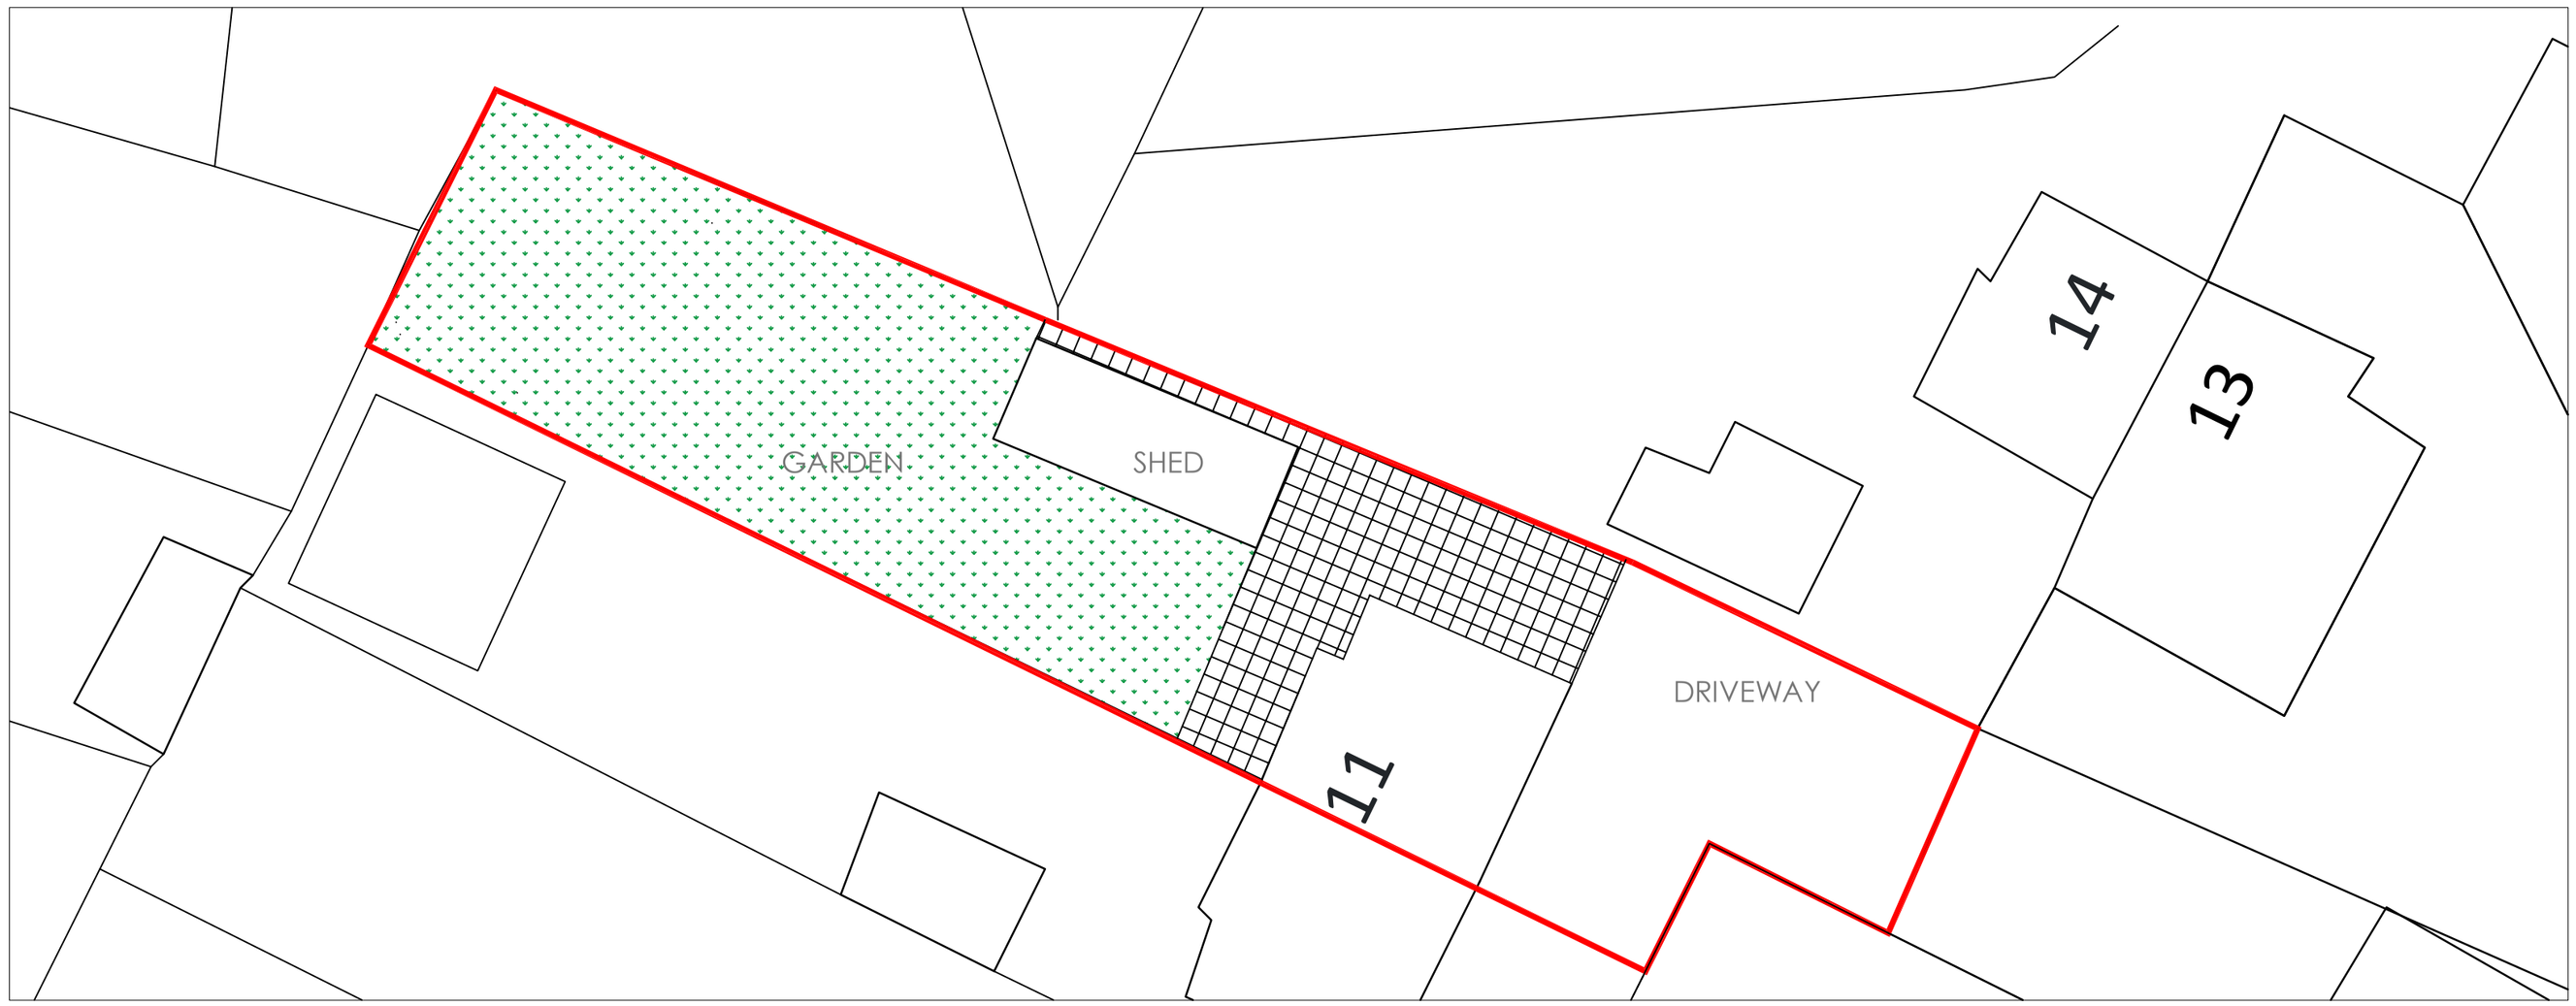


EXISTING SITE PLAN

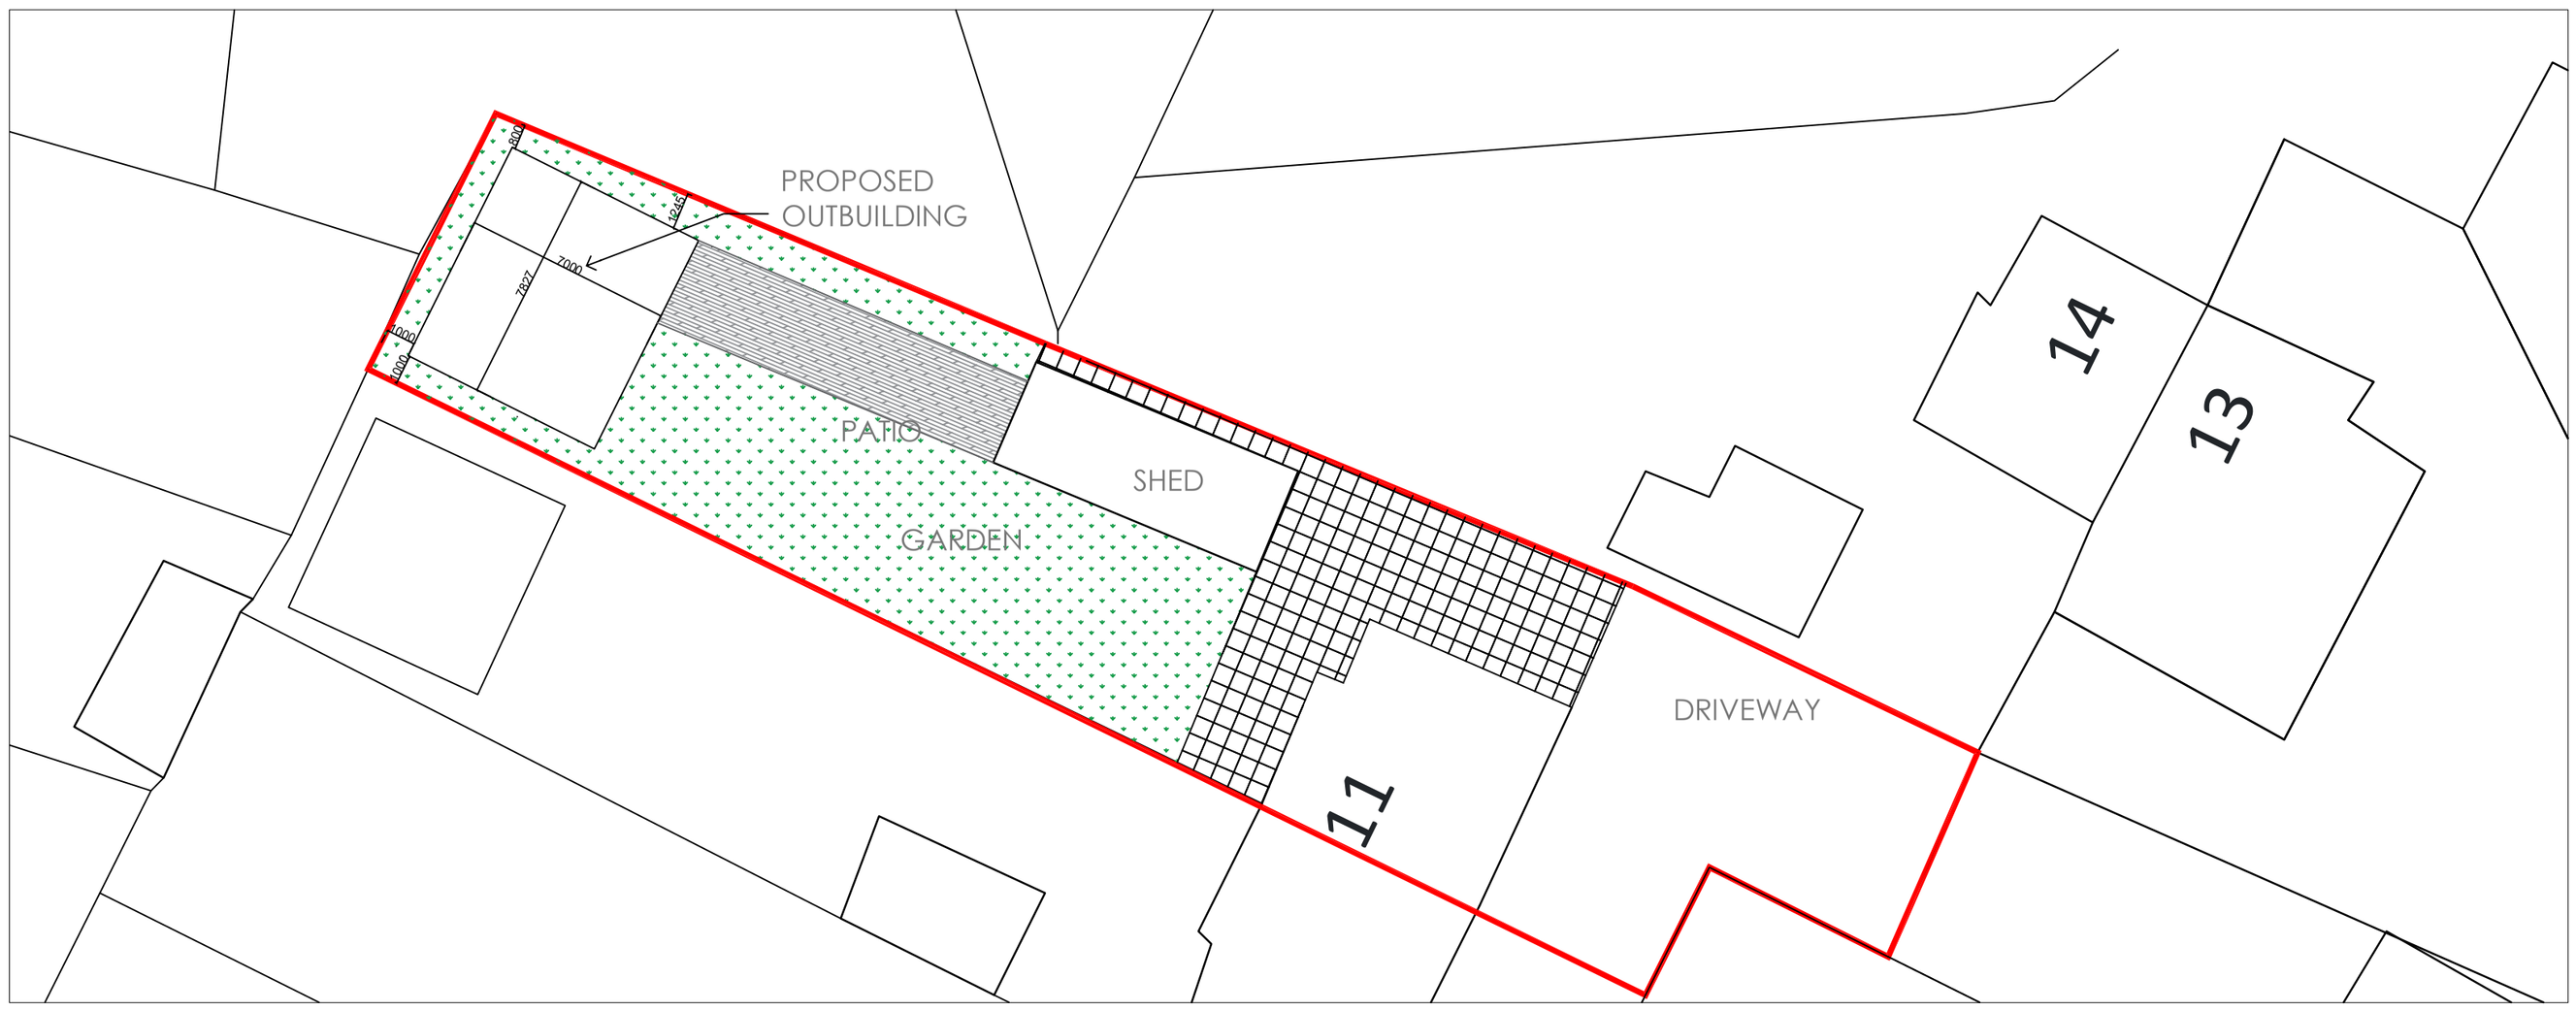

PROPOSED SITE PLAN

Scale Bar

GENERAL NOTES

All work to comply with current building regulations and codes of practice

Do not scale from drawings

All dimensions to be checked on site before the start of any work

Proposed External Finish Materials to match Existing External Finish Materials

PROJECT : 11 FIRST AVENUE UB3 2EQ

SB DESIGN STUDIO
SHINGINI BISWAS
sbdstudiolondon@gmail.com
07521505399

DWG NAME : EXISTING AND PROPOSED SITE PLAN

SCALE : 1:200 @ A2

DWG NO/REV : 11 SITE PLAN

DATE : 29/09/26