




WEST ELEVATION.

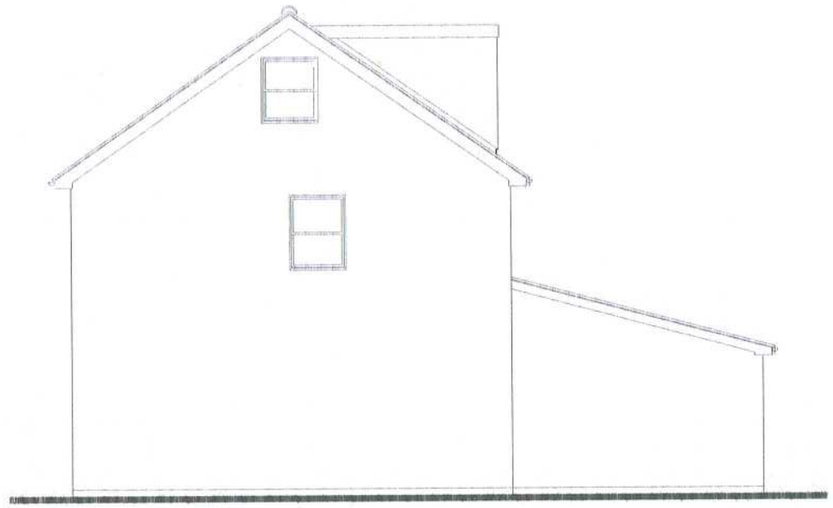

SOUTH ELEVATION.

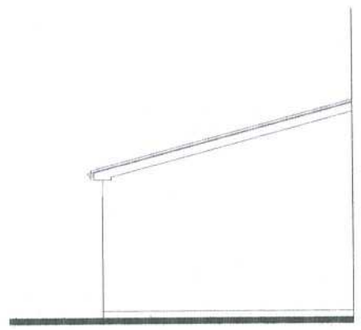

EAST ELEVATION.

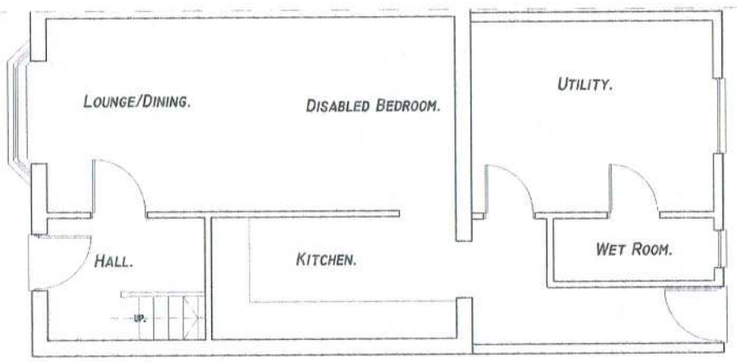

EXISTING GROUND FLOOR PLAN.

Drawing: EXISTING FLOOR PLAN AND ELEVATIONS.			
Client: MRS. S. SHAZADA.			
Project: PROPOSED ALTERATIONS AND EXTENSION, 14 SAXONY PARADE, HAYES, MIDDLESEX. UB3 2TQ.			
Scale: 1:100.	Drawn by:	File name: HN/112.	
Set up size: A3.	Checked by:	Date: 22.12.19.	

HANA & COMPANY LIMITED.
DEMENTIA SPACES AND ARCHITECTURE.
16 BELVOIR ROAD, BOTTESFORD,
NOTTINGHAM. NG13 0BG.
TEL. 01949 843287. E.MAIL HANA.CO@BTINTERNET.COM

Drawing Number: HN/112/18.