

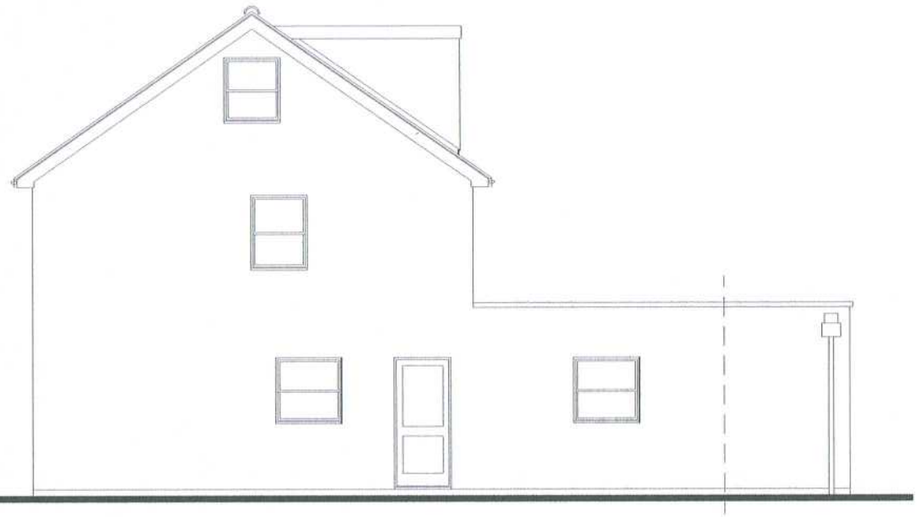


WEST ELEVATION.

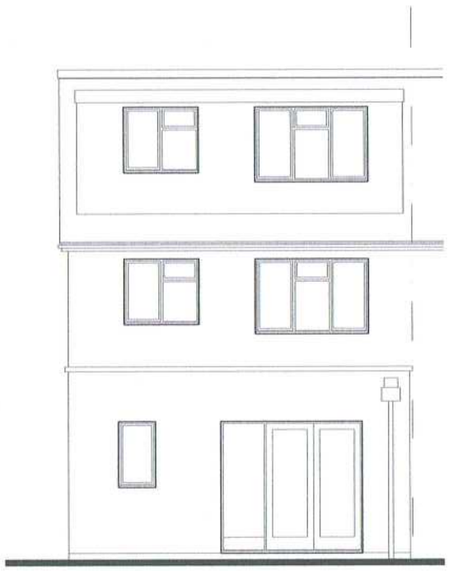

SOUTH ELEVATION.

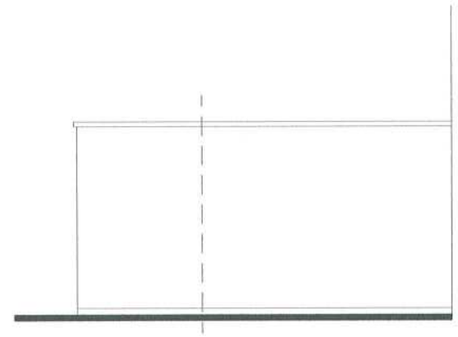

EAST ELEVATION.

0m. 5m.

SCALE BAR.

SCHEDULE OF PROPOSED MATERIALS.

PRECAST CONCRETE COPING STONES.
RENDERED BLOCKWORK TO MATCH EXISTING AND TO L.P.A. APPROVAL.
WHITE PVCu DOUBLE GLAZED WINDOWS AND DOORS TO MATCH EXISTING AND TO L.P.A. APPROVAL.
BLACK PVCu. RW. BOXHEAD GUTTERS AND DOWNPIPES.

Drawing: PROPOSED ELEVATIONS.		
Client: MRS. S. SHAZADA.		
Project: PROPOSED GROUND FLOOR REAR EXTENSION, 14 SAXONY PARADE, HAYES, MIDDLESEX. UB3 2TQ.		
Scale: 1:100.	Drawn by:	File name: HN/112.
Set up size: A3.	Checked by:	Date: 23.12.19.

HANA & COMPANY LIMITED.
DEMENTIA SPACES AND ARCHITECTURE.
16 BELVOIR ROAD, BOTTESFORD,
NOTTINGHAM. NG13 0BG.
TEL. 01949 843287. E.MAIL HANA.CO@BTINTERNET.COM
E.MAIL MJBUNN@BTINTERNET.COM

Drawing Number: HN/112/13.