

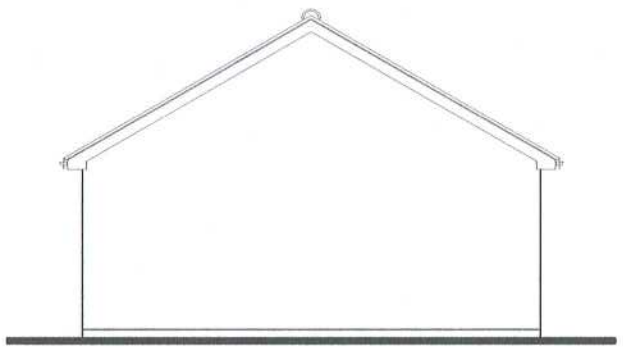



EAST ELEVATION.

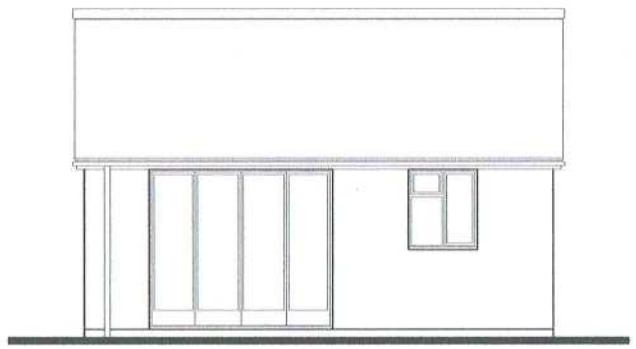

NORTH ELEVATION.

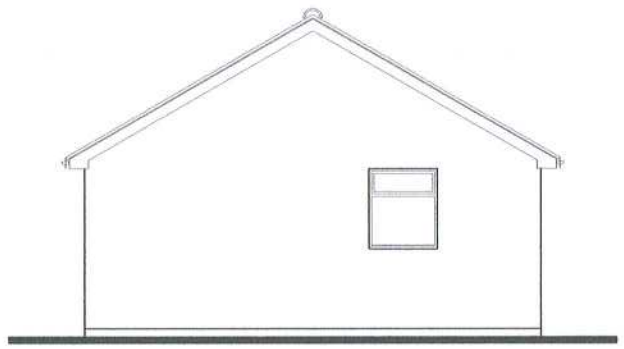

WEST ELEVATION.

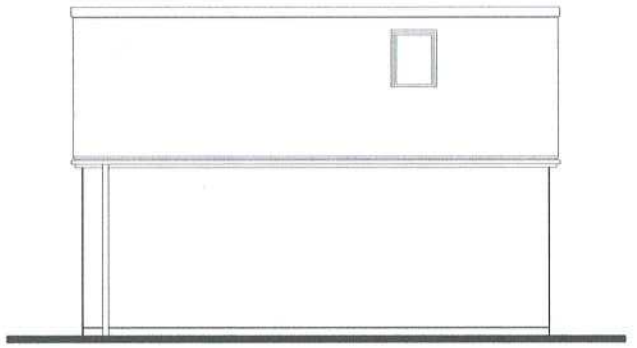

SOUTH ELEVATION.

0m. 5m.

SCALE BAR.

SCHEDULE OF PROPOSED MATERIALS.

ROOF TILES TO MATCH EXISTING AND TO LPA APPROVAL.
RENDERED BLOCKWORK TO MATCH EXISTING AND TO L.P.A. APPROVAL.
DOUBLE GLAZED BI FOLDING DOORS TO CLIENTS REQUIREMENTS AND TO L.P.A. APPROVAL.
WHITE PVCu DOUBLE GLAZED WINDOW TO MATCH EXISTING AND TO L.P.A. APPROVAL.
BLACK PVCu. RW. GUTTERS AND DOWNPIPES.

Drawing: PROPOSED ELEVATIONS.		
Client: MRS. S. SHAZADA.		
Project: PROPOSED GRANNY ANNEXE, 14 SAXONY PARADE, HAYES, MIDDLESEX. UB3 2TQ.		
Scale: 1:100.	Drawn by:	File name: HN/112.
Set up size: A3.	Checked by:	Date: 04.07.20.

HANA & COMPANY LIMITED.
DEMENTIA SPACES AND ARCHITECTURE.
16 BELVOIR ROAD, BOTTESFORD,
NOTTINGHAM. NG13 0BG.
TEL. 01949 843287. E.MAIL HANA.CO@BTINTERNET.COM
E.MAIL MJBUNN@BTINTERNET.COM

Drawing Number: HN/112/23.