R: Painted Render
BW: Brick Work

Note: The Drawings is for planning purpose only and should not be used for construction.
All dimensions should be confirmed on site and any deviation should be reported back to designer.

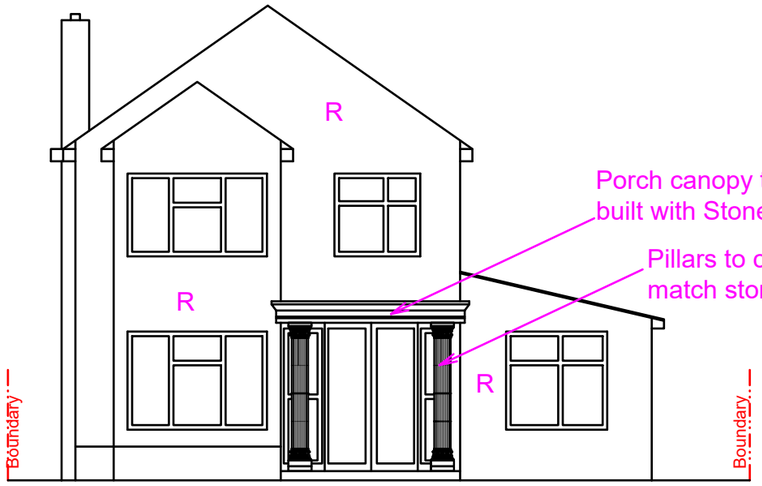

Proposed Front Elevation

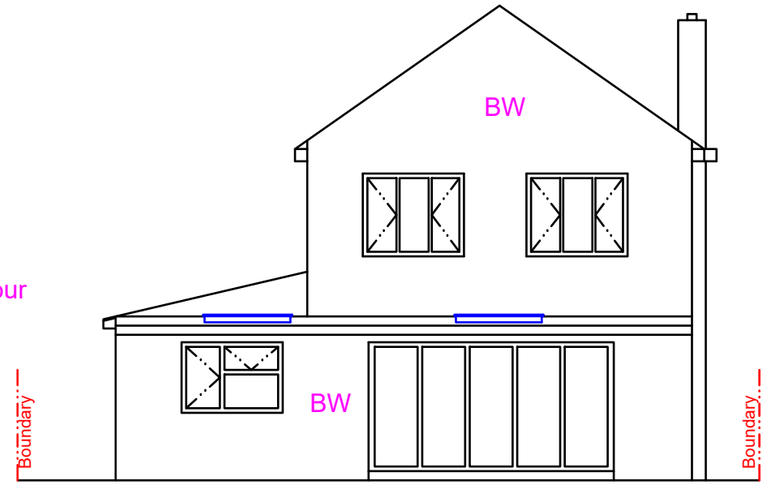

Proposed Rear Elevation

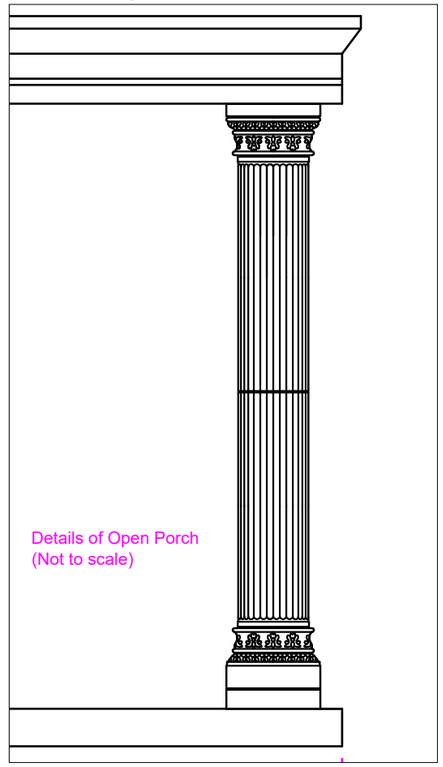

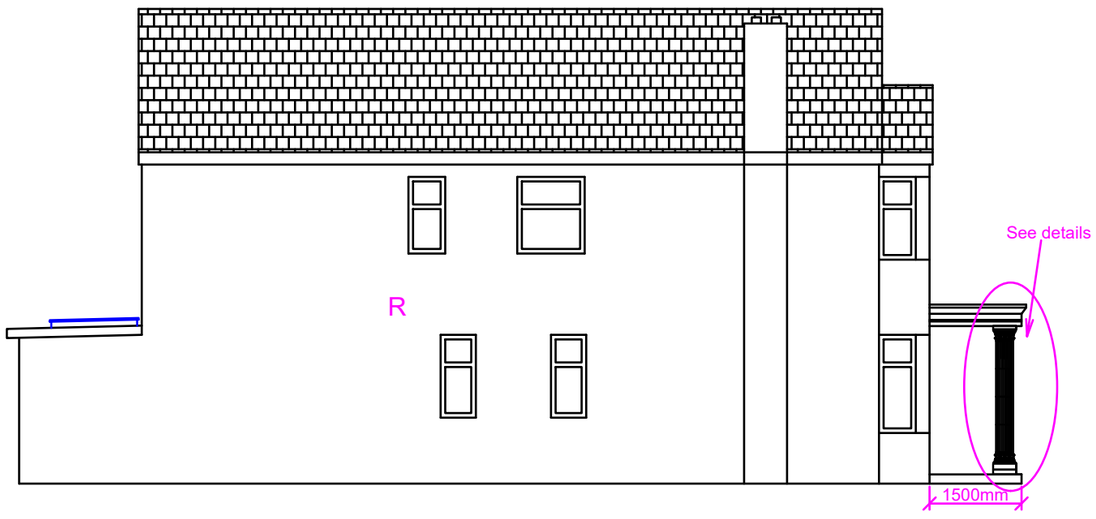

Proposed Side Elevation (LHS)

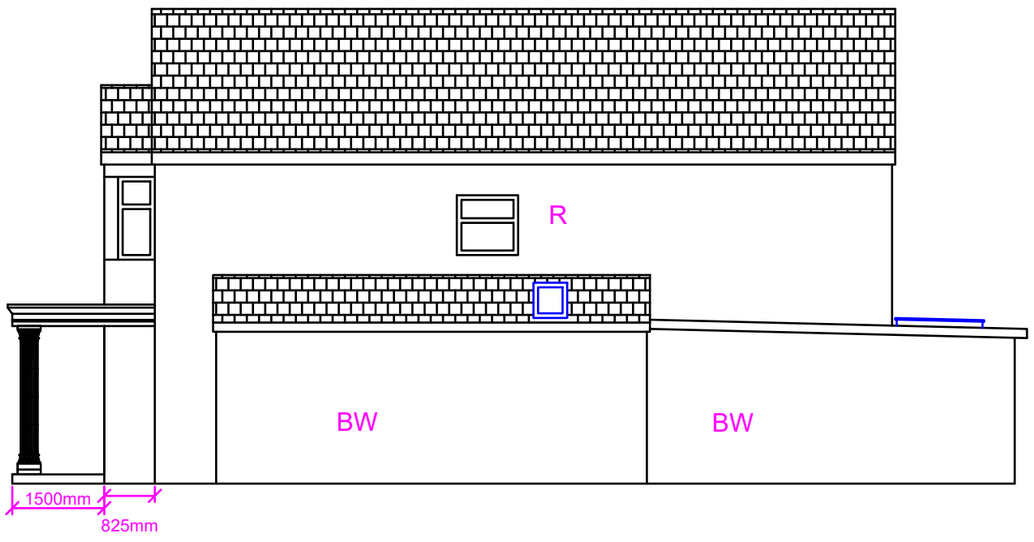

Proposed Side Elevation (RHS)

Proposed Development:

Front Porch

Site Address:

19 Lawn Avenue
West Drayton
UB7 7AQ

Revisions:

Rev	Date	Description
A	15/06/2021	

Drawing Description:

Proposed Elevations

Drawing No:

ART/2021/FP19LA/PE

Scale: 1:100
Paper Size: A3
Sheet No: 4 of 5

0 1 2 3 4 5M

ART CONSULTANTS (UK) LTD
113 LONG LANE
STANWELL
TW19 7AL
M:07960071377
E: ARTCONSULTANTSUK@GMAIL.COM