

Existing Extension


Original

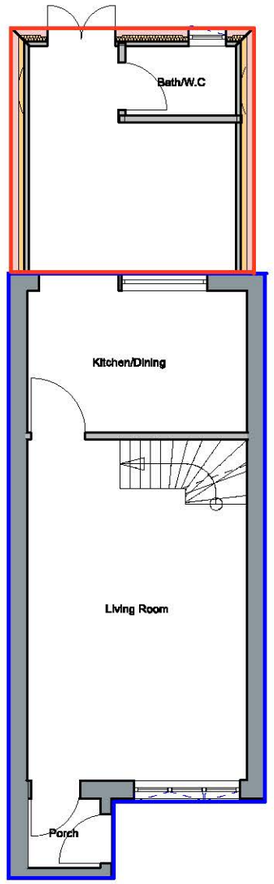


Existing Ground Floor Plan

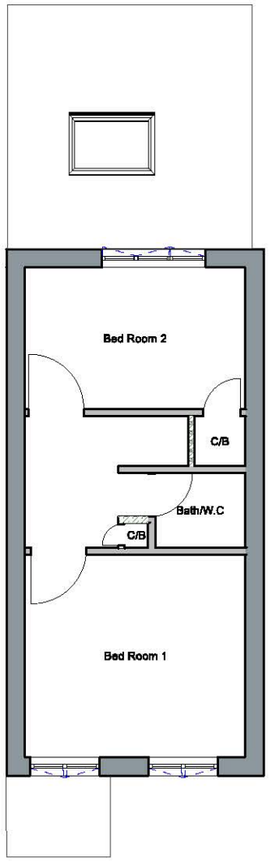


Existing First Floor Plan

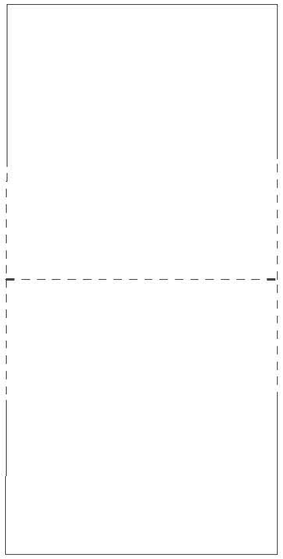


Existing Roof Floor Plan

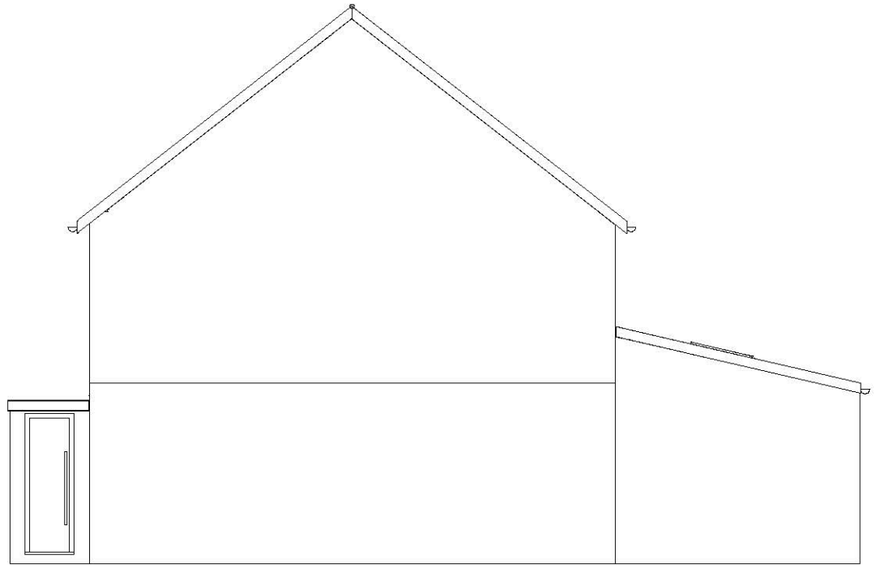


Existing Side Elevation 1

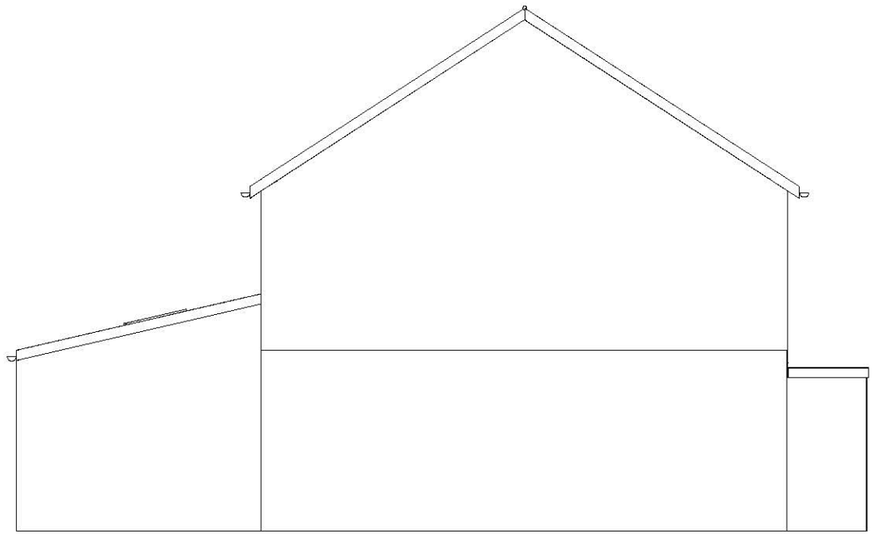

Existing Side Elevation 2

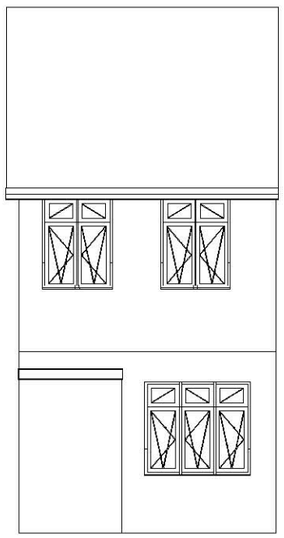

Existing Front Elevation

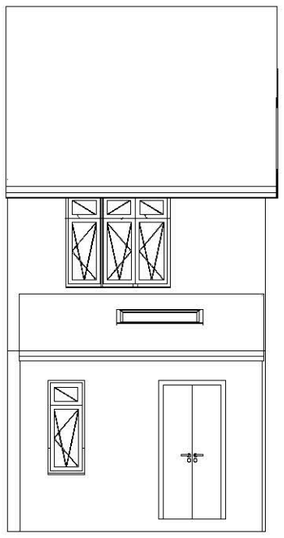

Existing Rear Elevation

0 1 2 3 4 5 6 7 8 9 10

SCALE 1:100
In Meters

Drawing Title: Existing Plans and Elevations		
Client: Pritpal Singh Address: 47, Cleave Avenue Hayes Hillingdon UB3 4HA		
SCALE 1:100	Dwg, no. 47CA01 Rev: 01	DWG BY MS
DATE: 05/08/2026	MS PLANS AND SURVEYS WWW.MSPLANSANDSURVEYS.CO.UK MSPLANSANDSURVEYS@GMAIL.COM	