
Proposed Extension

Existing Extension


Original

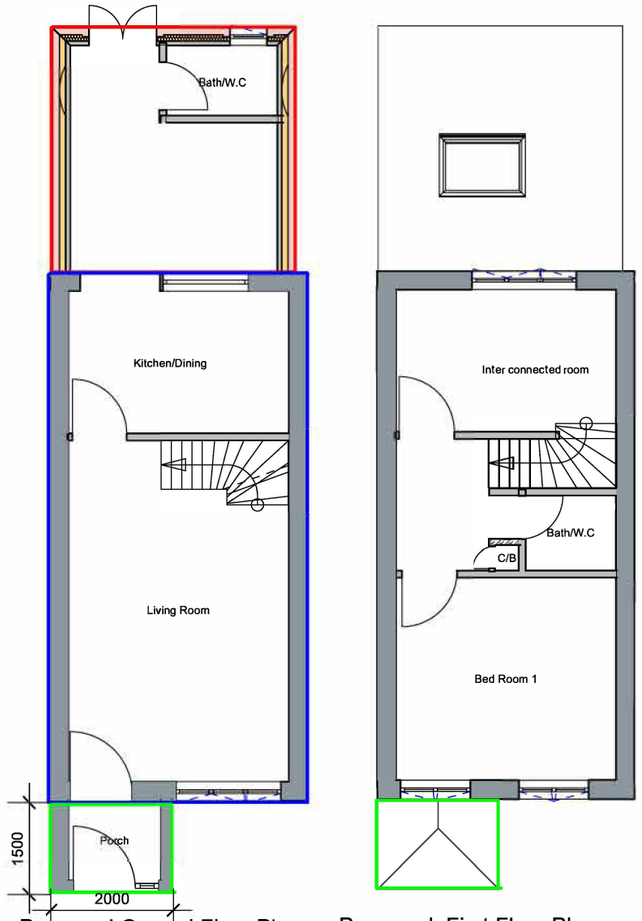


Proposed Ground Floor Plan

Proposed First Floor Plan


Proposed Roof Floor Plan

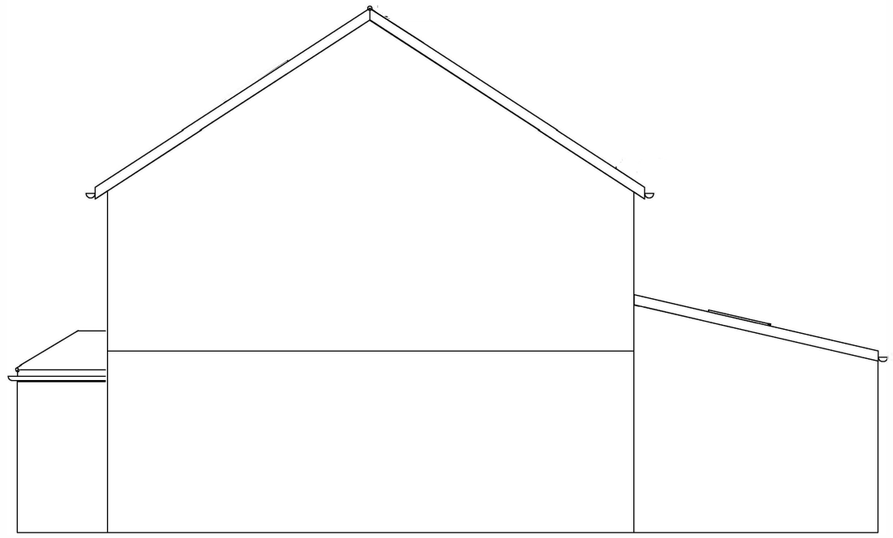


Proposed Side Elevation 1

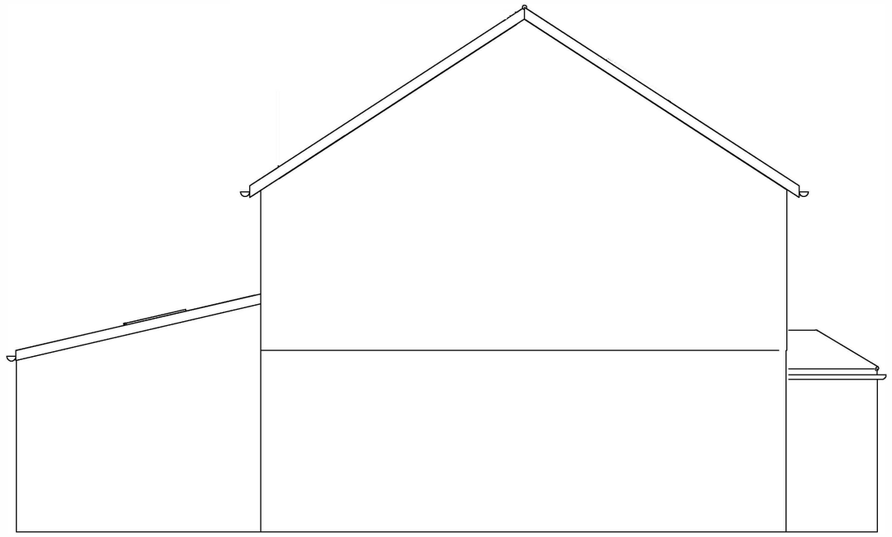

Proposed Side Elevation 2

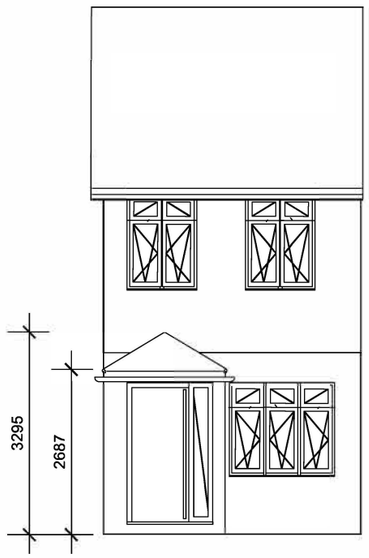

Proposed Front Elevation

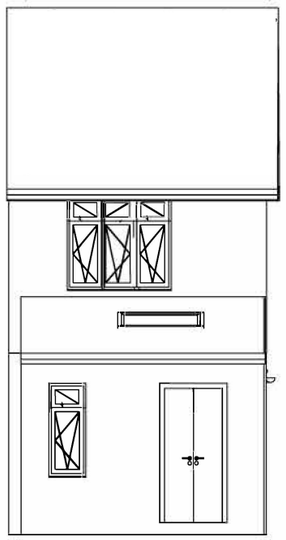

Proposed Rear Elevation

0 1 2 3 4 5 6 7 8 9 10

SCALE 1:100
In Meters

Drawing Title: Proposed Plans and Elevations		
Client: Pritpal Singh Address: 47, Cleave Avenue Hayes Hillingdon UB3 4HA		
SCALE 1:100	Dwg, no. 47CA03 Rev: 01	DWG BY MS
DATE: 08/10/2026	MS PLANS AND SURVEYS WWW.MSPLANSANDSURVEYS.CO.UK MSPLANSANDSURVEYS@GMAIL.COM	