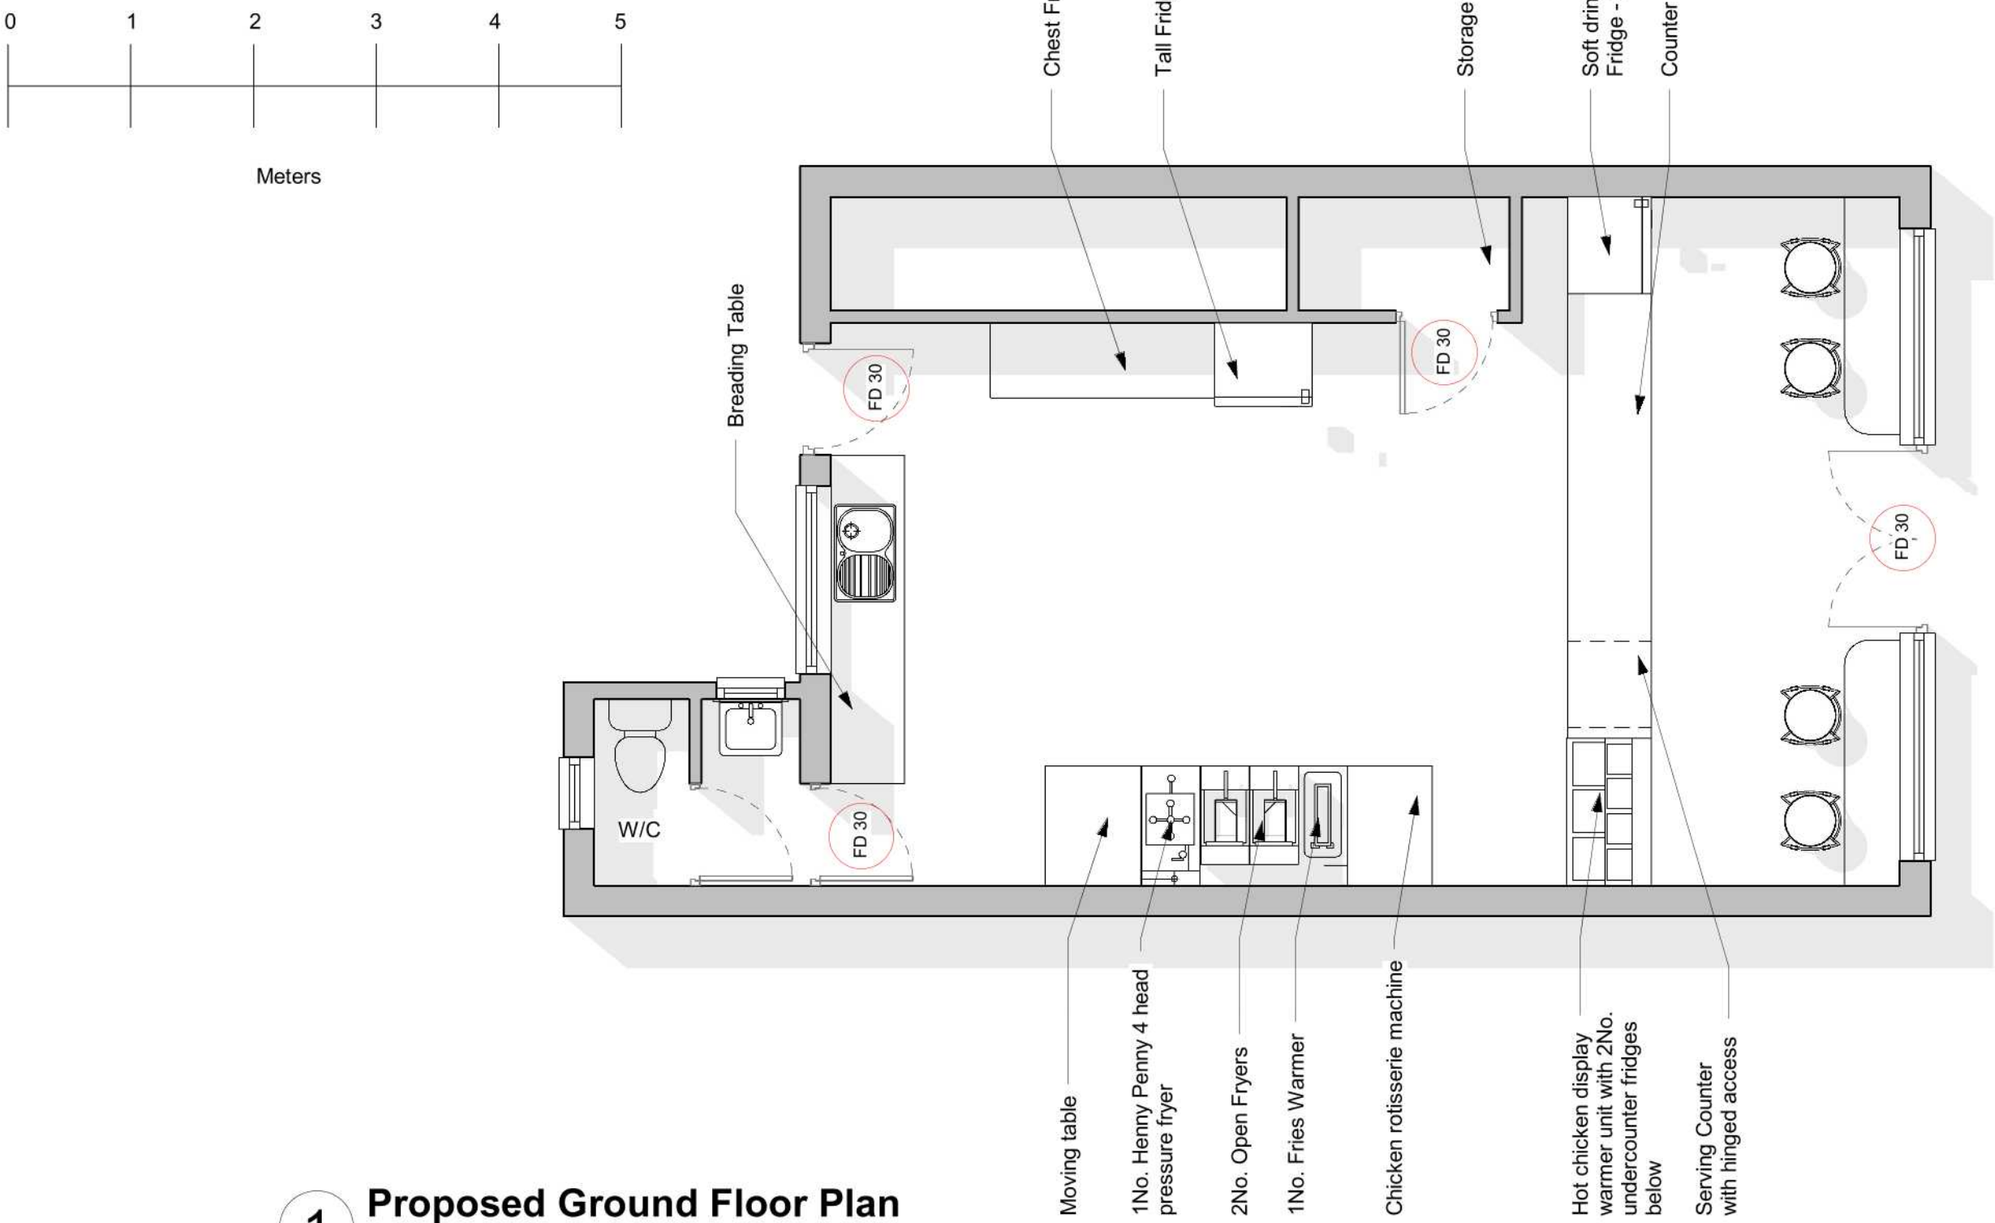


1 Proposed Ground Floor Plan

1 : 50

Important Notes to Builder and Client Please Read.

Work not to commence until planning permission (where applicable) and full building regulations approval is confirmed. If the work is to be carried out on a building notice, then 48 hours should be given to building control before starting work.

The client must inform the agent at least two weeks before starting the building work to check that a building control application has been submmitted. It is the builder's responsibility to arrange for the inspection visits at key stages of the work so that a completion certificate can be issued to the client. All work to comply with part 7 of the building regulations, materials and workmanship.

A1 Architecture - Office 103, 1 Hanley Street, Nottingham, NG1 5BL
Tel: 0115 871 2201
email: Info@A1Architecture.co.uk
web: www.A1Architecture.co.uk

© Copyright. This drawing is copyright of A1 Architecture and shall not be loaned, copied or disclosed to any third party without prior written consent of A1 Architecture.

Client: Mr Sasi	Drawing No.: 42 - 19 Sasi 01	Project Title: Change of use A5	Scale at A3: As Shown	Drawn By: Author
Project Address: 1282 Uxnridge Road Hayes UB4 8JG	Drawing Title: Proposed Floor Plans	DRAWING FOR PLANNING ONLY	Date: 06/01/20	Revision: Approver