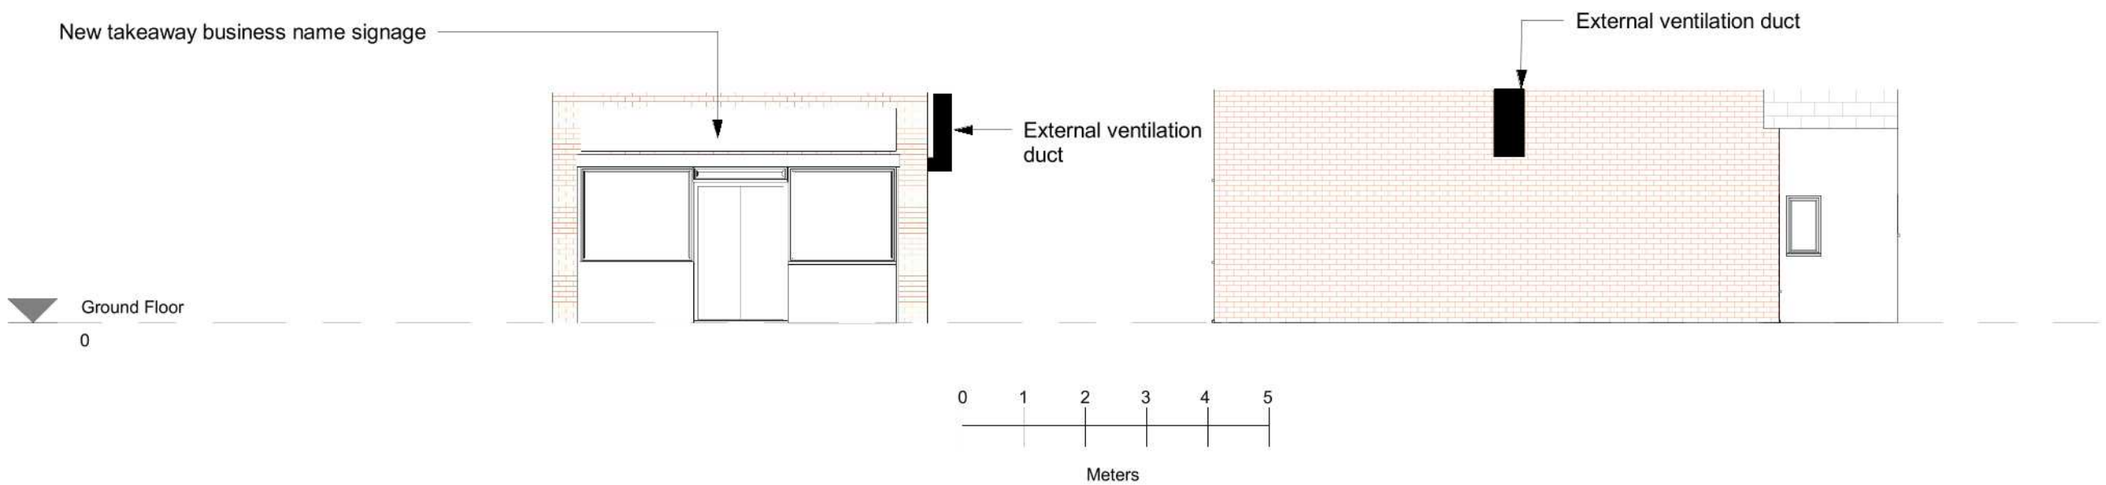


1 **Proposed Front Elevation**
1 : 100

2 **Proposed Right Side Elevation.**
1 : 100

Important Notes to Builder and Client Please Read.
Work not to commence until planning permission (where applicable) and full building regulations approval is confirmed. If the work is to be carried out on a building notice, then 48 hours should be given to building control before starting work.
The client must inform the agent at least two weeks before starting the building work to check that a building control application has been submmitted. It is the builder's responsibility to arrange for the inspection visits at key stages of the work so that a completion certificate can be issued to the client. All work to comply with part 7 of the building regulations, materials and workmanship.

A1 Architecture

Rev Details:
Notes:

Check all dimensions and report any omissions or errors

A1 Architecture - Office 103, 1 Hanley Street, Nottingham, NG1 5BL
Tel: 0115 871 2201
email: Info@A1Architecture.co.uk
web: www.A1Architecture.co.uk

© Copyright. This drawing is copyright of A1 Architecture and shall not be loaned, copied or disclosed to any third party without prior written consent of A1 Architecture.

Client: Mr Sasi
Project Address: 1282 Uxnridge Road, Hayes, UB4 8JG
Drawing No.: 42 - 19 Sasi 6
Drawing Title: Proposed Elevations
Project Title: Change of use A5
DRAWING FOR PLANNING ONLY
Scale at A3: As Shown
Date: 06/17/19
Drawn By: SJ
Revision: Approver