

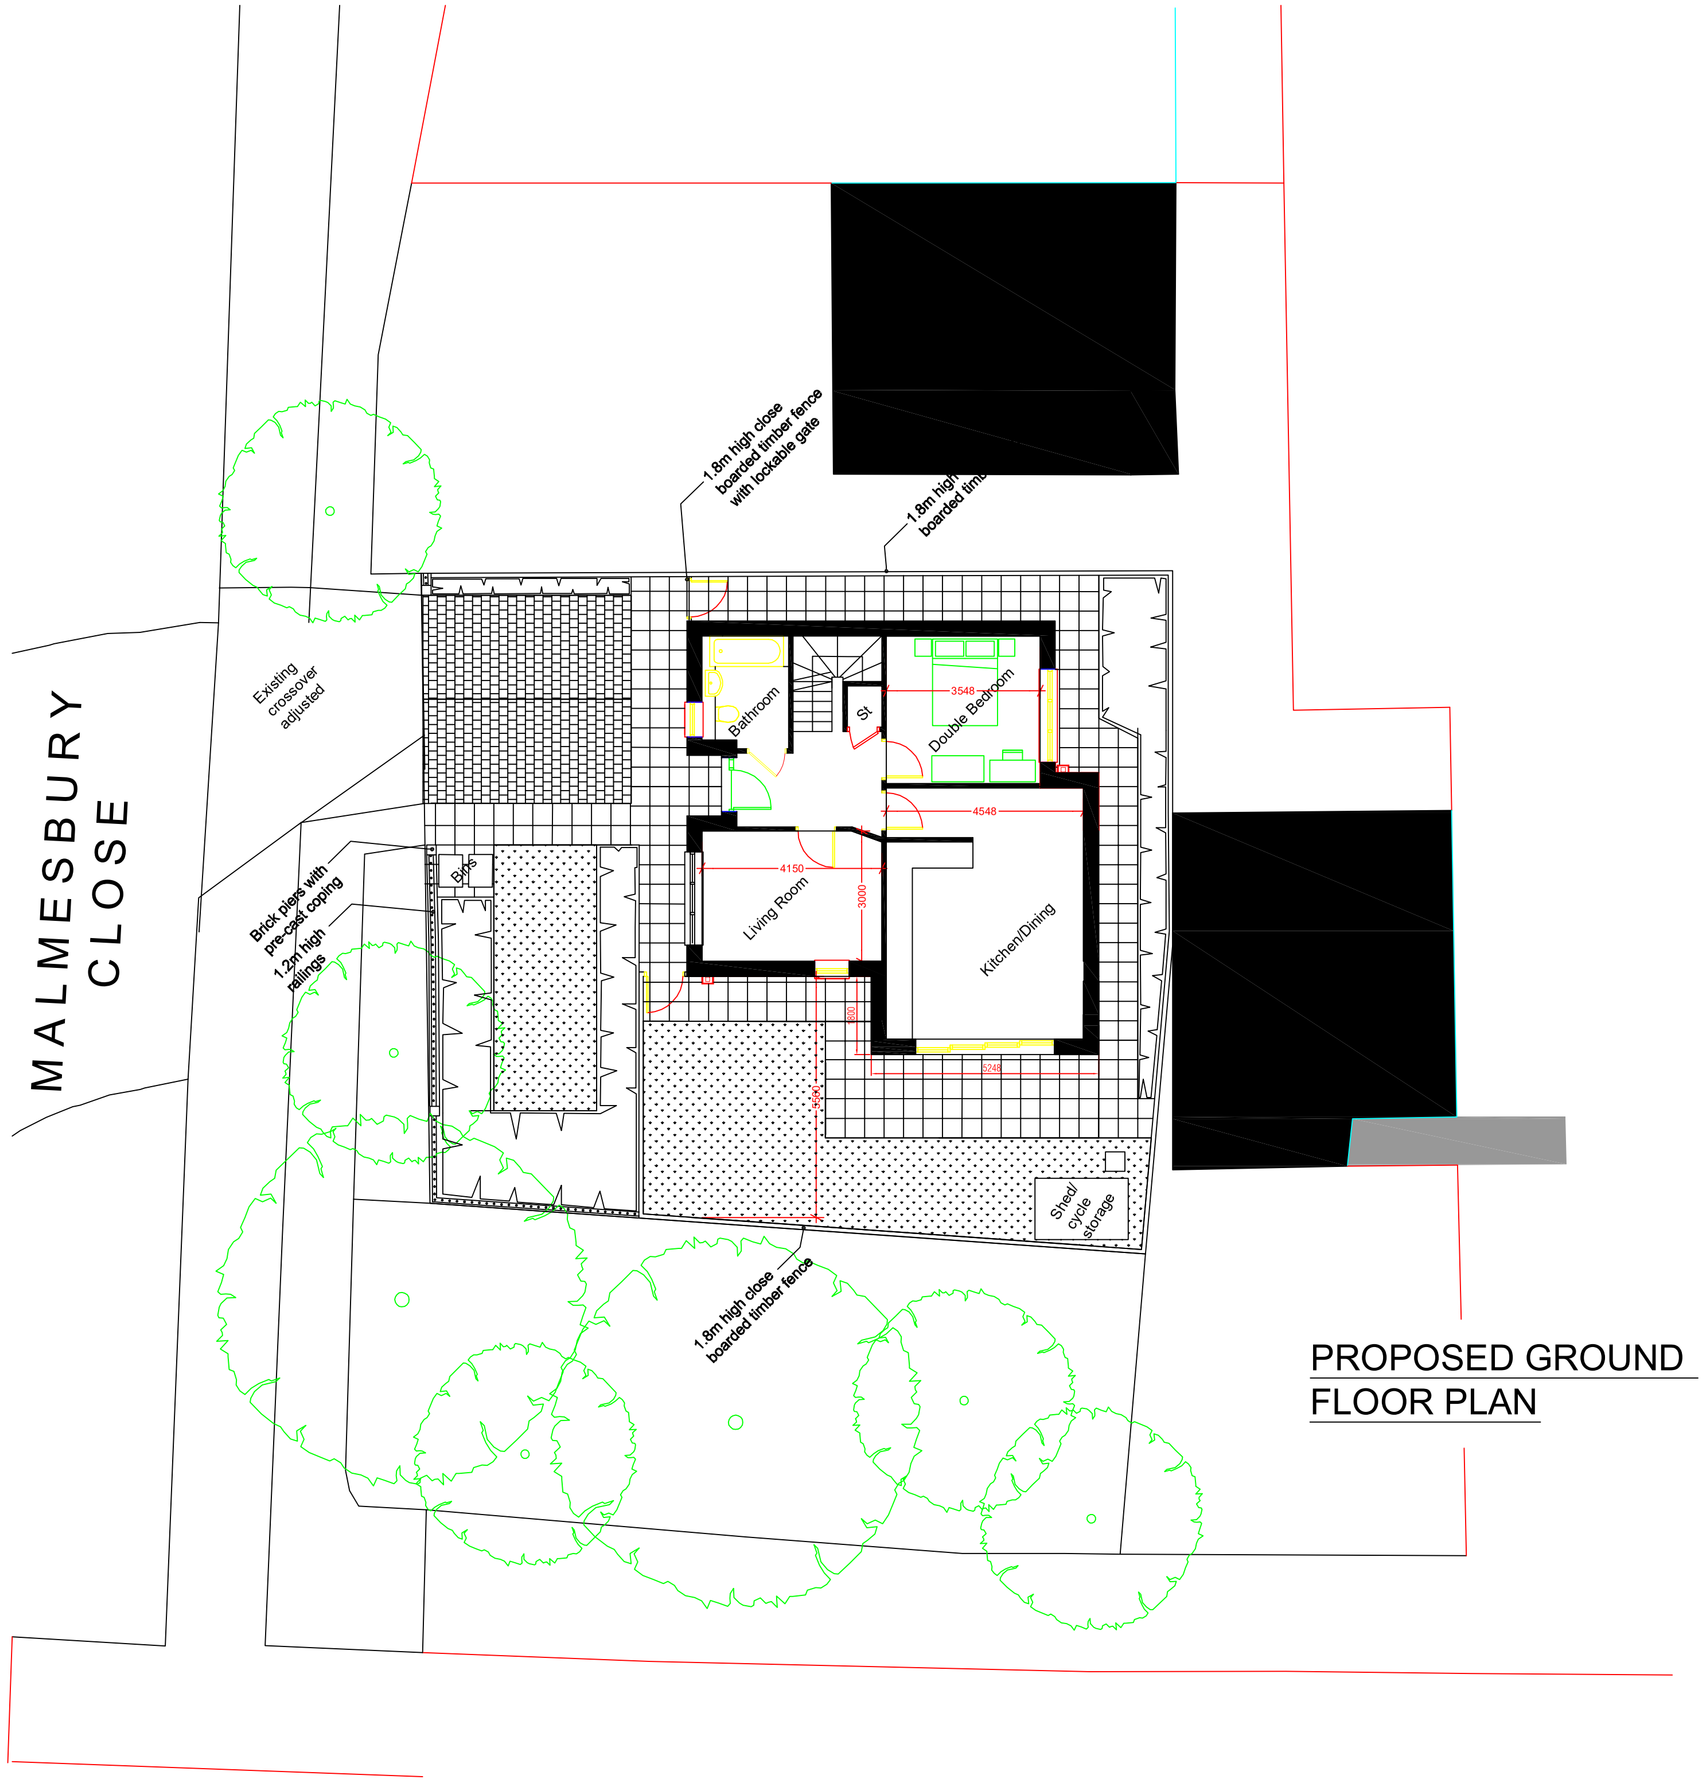



PROPOSED GROUND FLOOR PLAN

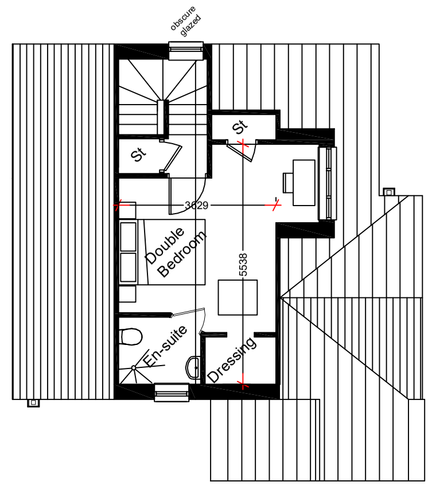

PROPOSED FIRST FLOOR PLAN

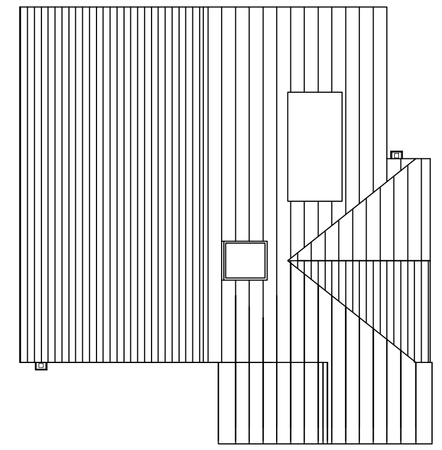

PROPOSED ROOF FLOOR PLAN

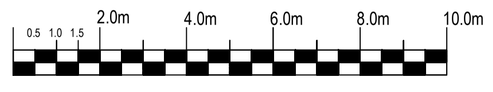

Scale Bar

Notes:

Do not scale this drawing.

Copyright of this drawing belongs to MJD Architecture.

No copying is permitted without the written consent of the company.

Contractor to inform MJD Architecture of any discrepencies found on this drawing and obtain written consent for any subsequent variation.

No responsibility is accepted by MJD Architecture for any consequecces arising from unintentional mistakes on this drawing.

MJD Architecture accepts no responsibility for the structural integrity or stability of the building. Please refer to structural engineer's drawings and calculations for all strutural design.

Revision	Date	Description

m. j. d. architecture
DESIGN WITH FLAIR
2A Alleyn Park Southall
Middlesex UB2 5QT
Tel: 020 8571 5987
Fax: 020 8574 2766

Name: Mr. Haider Faroqi

Site: GARAGE SITE ADJ
9 AND 10 FAIRACRE
MALMESBURY CLOSE PINNER

Title: Proposed Plans

Scale: 1:100 on A1 paper

Date: Oct. 2021

Drg.No.: 1580.A1.PL02

Rev.: B