



PROPOSED GROUND FLOOR PLAN

1:50

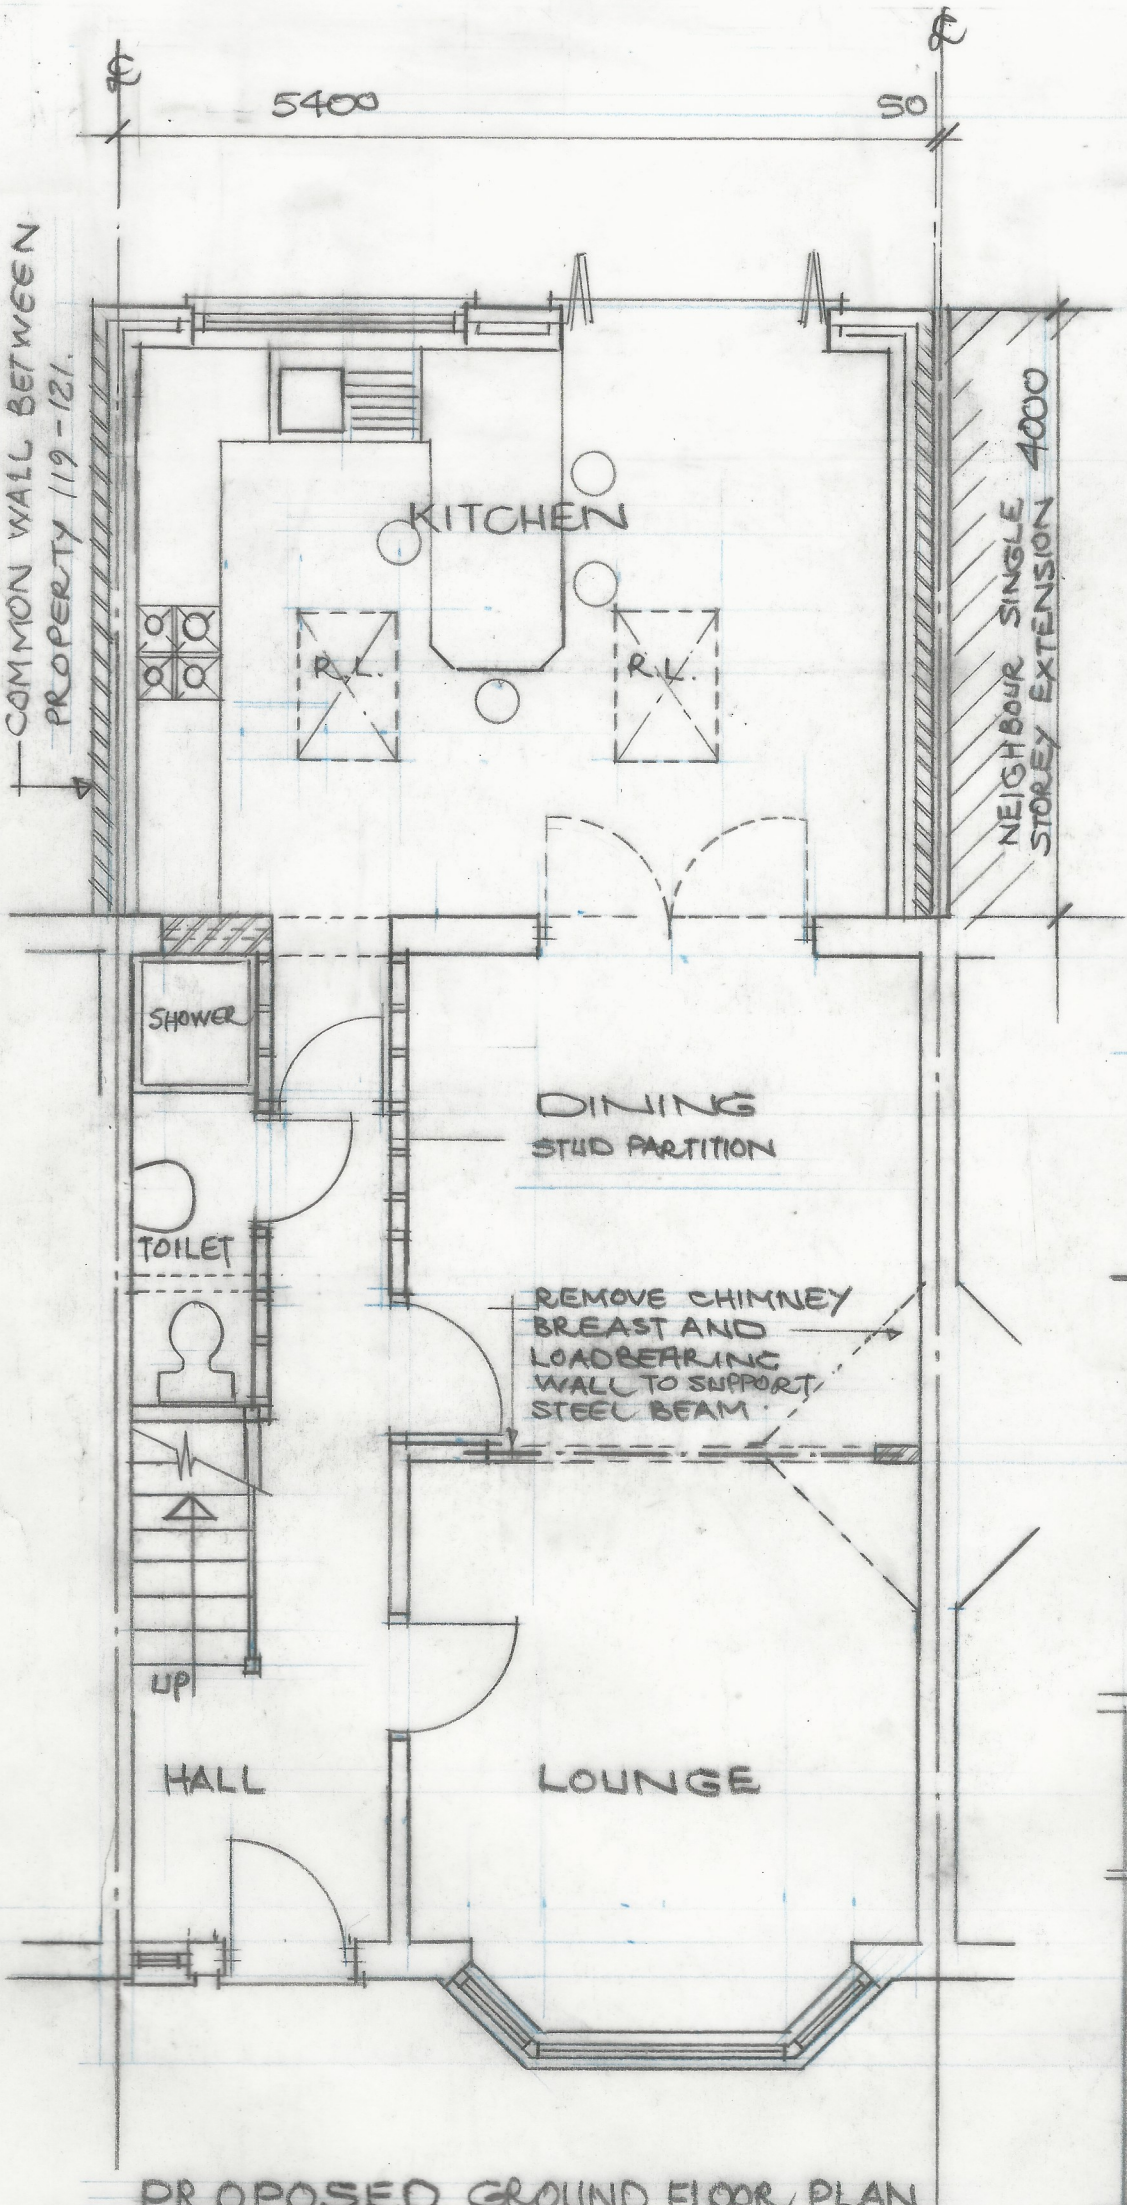


EXISTING REAR ELEVATION

1:100

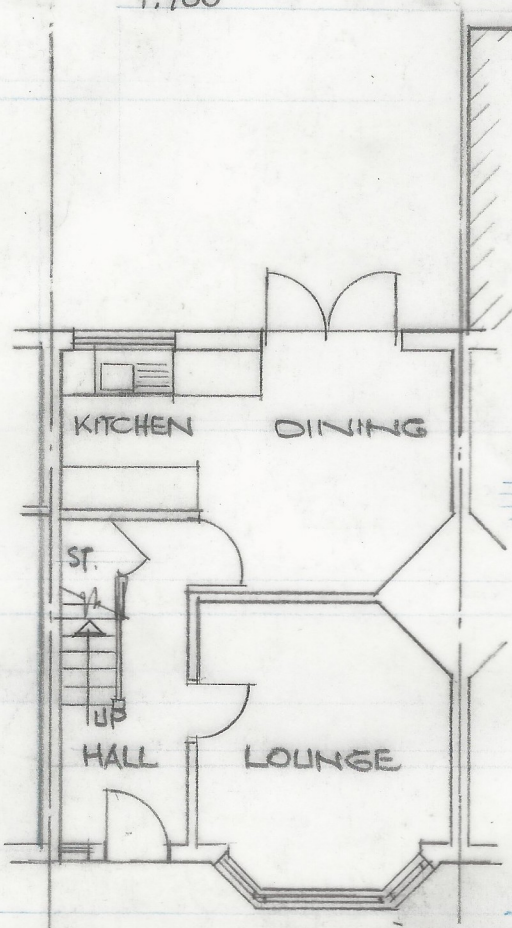


EXISTING GROUND FLOOR PLAN


1:100

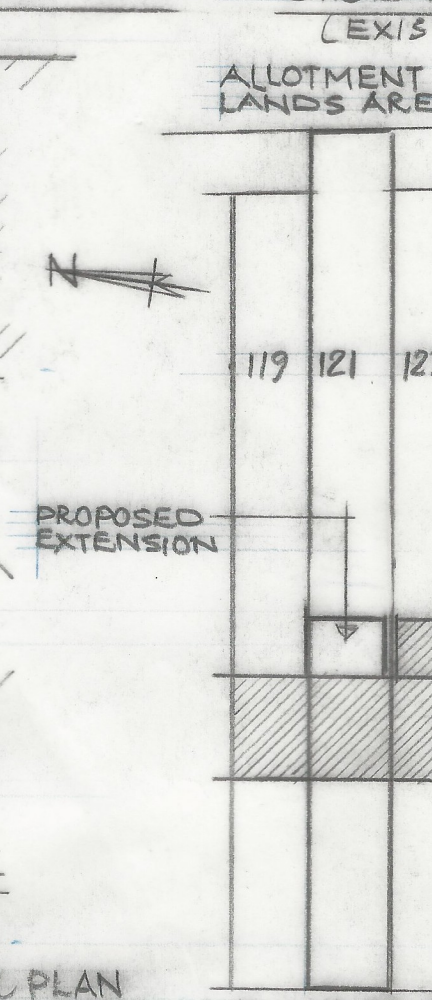


SITE PLA

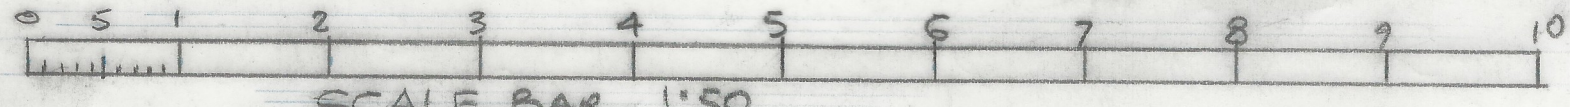

SCALE BAR 1:50

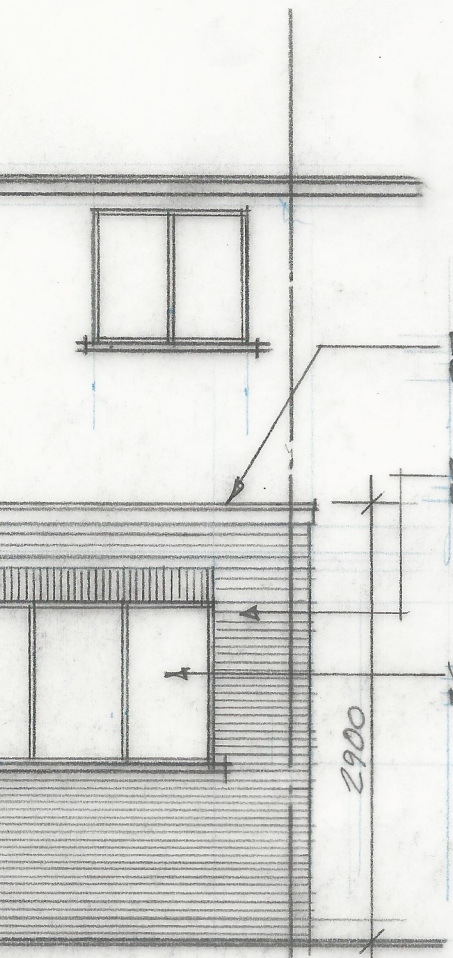

ATION 1:50

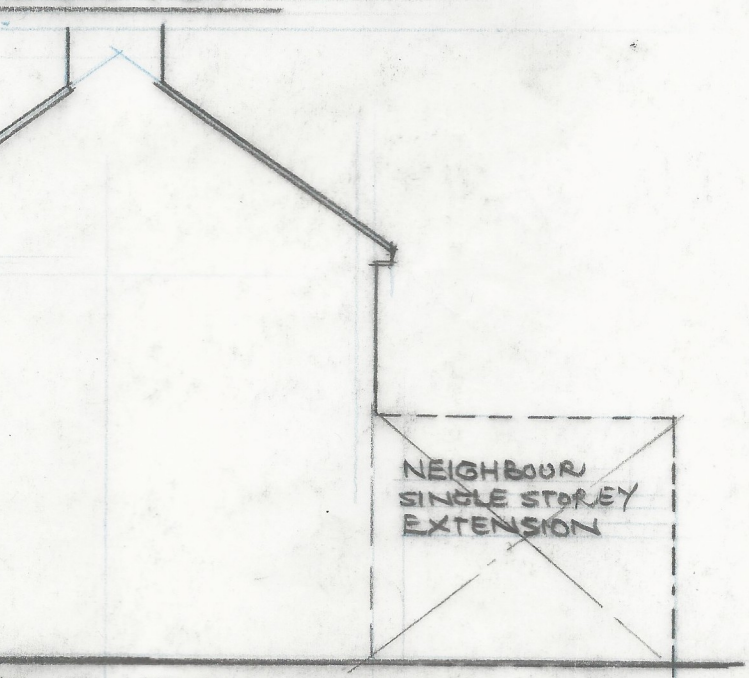


ELEVATION 1:100
TING)


CA

3


CRESCENT
N 1:500

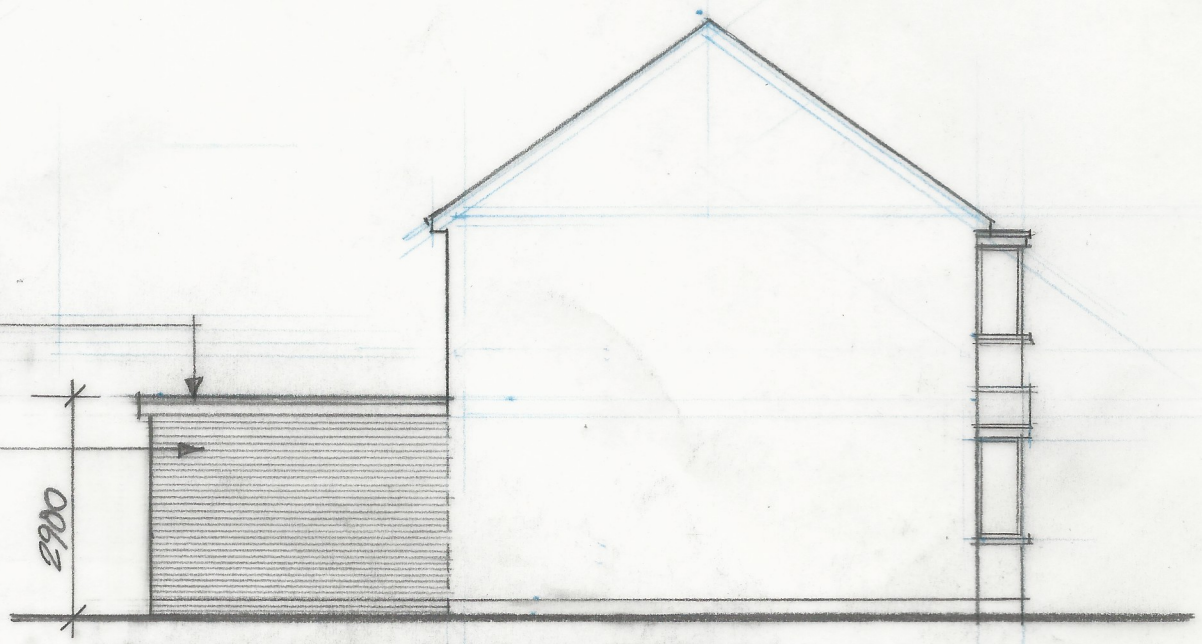


PROPOSED SIDE ELEVATION 1:100

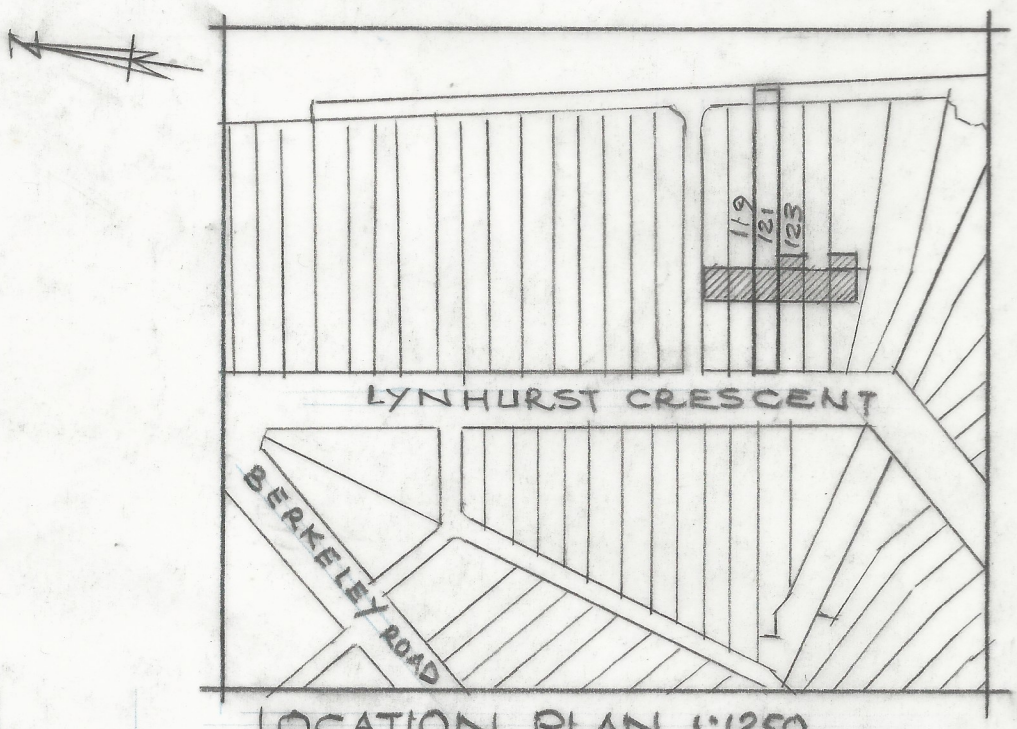


LOCATION PLAN 1:1250

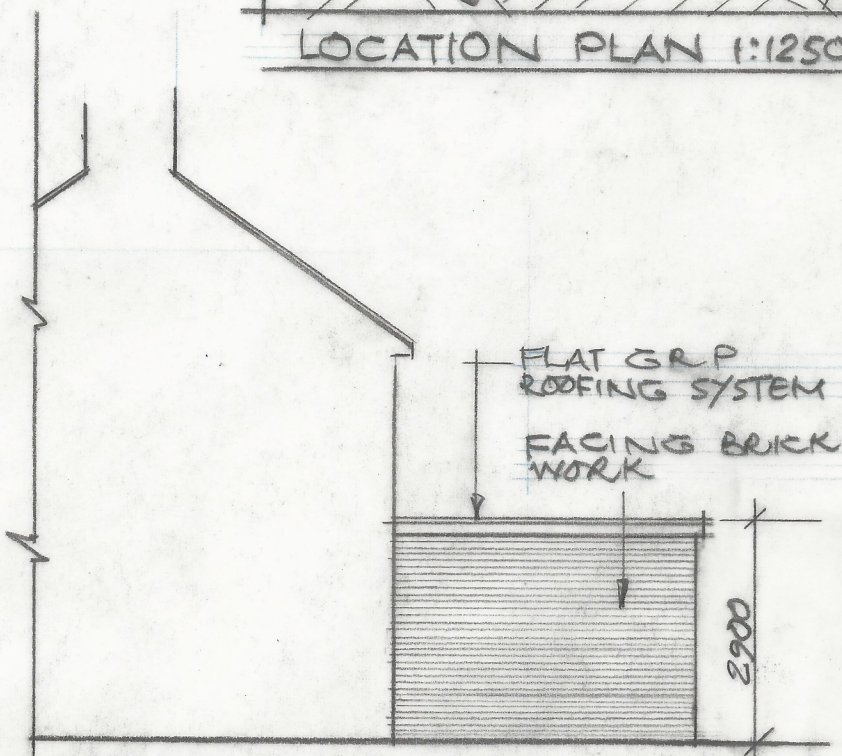

PROPOSED SIDE ELEVATION 1:100

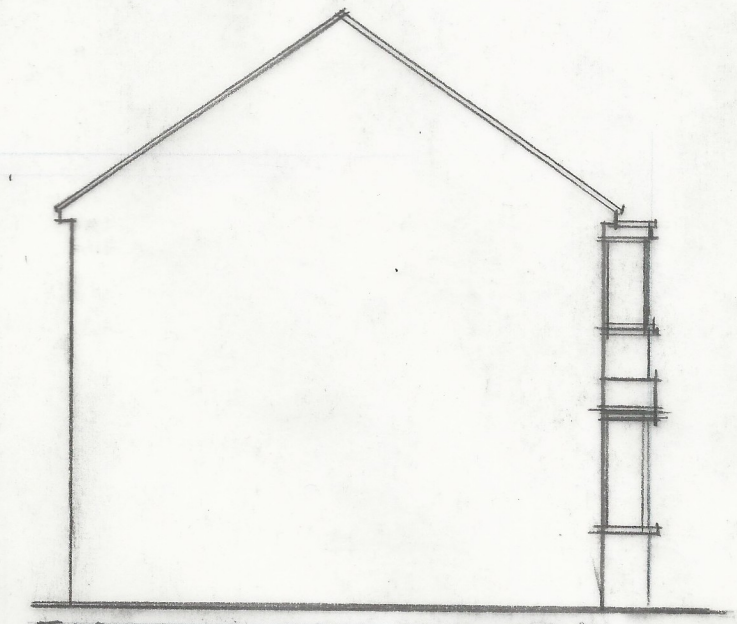

EXISTING SIDE ELEVATION 1:100

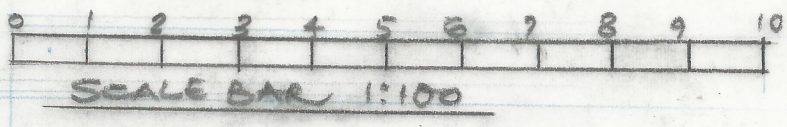

SCALE BAR 1:100

REV. A. 3.7.2020 PROPOSED REAR EXTENSION REDUCED TO 4 METRES.

PROPOSED SINGLE STOREY REAR EXTENSION 121 LYNHURST CRESCENT, UXBRIDGE UB10 9EQ

DRAWN		S.S & PARTNERS ARCHITECTURAL CONSULTANTS 48 CORNWALL ROAD HARROW MIDDX HA1 4NE 07958 383432 0208 248 4347
DATE	MARCH 2020	
SCALE	1:50, 1:100	
DRG. NO. 813/2020/1 A		