NORTH ELEVATION

SOUTH ELEVATION

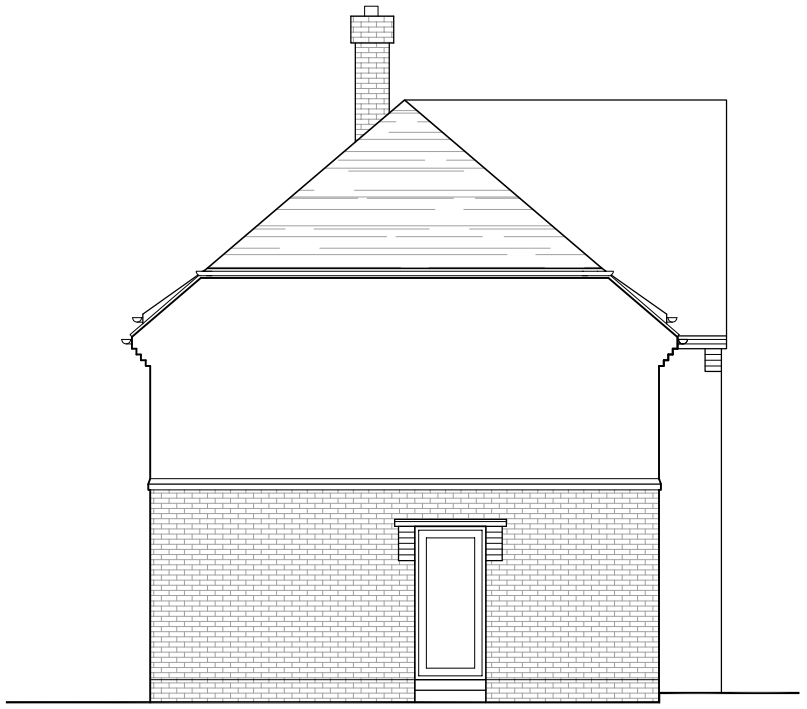

EAST ELEVATION

EXISTING MATERIALS
PITCHED ROOF: BROWN PLAIN TILES
UPPER WALLS: PAINTED RENDER
LOWER WALLS: YELLOW STOCK BRICK WITH RED BRICK DETAILING

0 0.5 1 Metres 3 4

Scale 1:100

ROOF	MAY 2020	A
AMENDMENTS	DATE	REV.

Dimensions, areas and levels where given are only approximate and subject to site survey.
All dimensions are to be checked on site. Figured dimensions only are to be taken from this drawing.
This drawing is to be read in conjunction with all relevant consultants and/or specialists drawings/documents and any discrepancies or variations are to be notified to the architect before the affected work commences. This drawing is copyright and remains the property of the Architects.

bernard murray design
chartered architect
WWW.BMURRAYDESIGN.CO.UK
78 BRIDGE ROAD, UXBRIDGE, MIDDLESEX UB82QW
TEL: 07958 471714 EMAIL: BMURRAYDESIGN@YAHOO.CO.UK

PROJECT
8 BIRCH AVENUE
WEST DRAYTON
UB7 8DD

CLIENT
BARRY HAMILTON

DRAWING
EXISTING ELEVATIONS

SCALE	1:100 @ A3	DRAWING NUMBER	REV.
DATE	APR 2020	1133-5	A
DRAWN	BM		