© The material produced by the Designer is copyrighted under UK & international law and is solely for the use of the Designer and those of which are explicitly authorised; in no case can this material be used by any other party, without prior written consent. All rights reserved.

External drawings specifications are not part of the contract unless otherwise stated and/or agreed.


1:1250 @ A3


0 2.0 CM 4.0 CM 6.0 CM


0 10 M 20 M 30 M 40 M 50 M 60 M 70 M


1/100 0 1.0 2.0

1/50 0 0.5 1.0

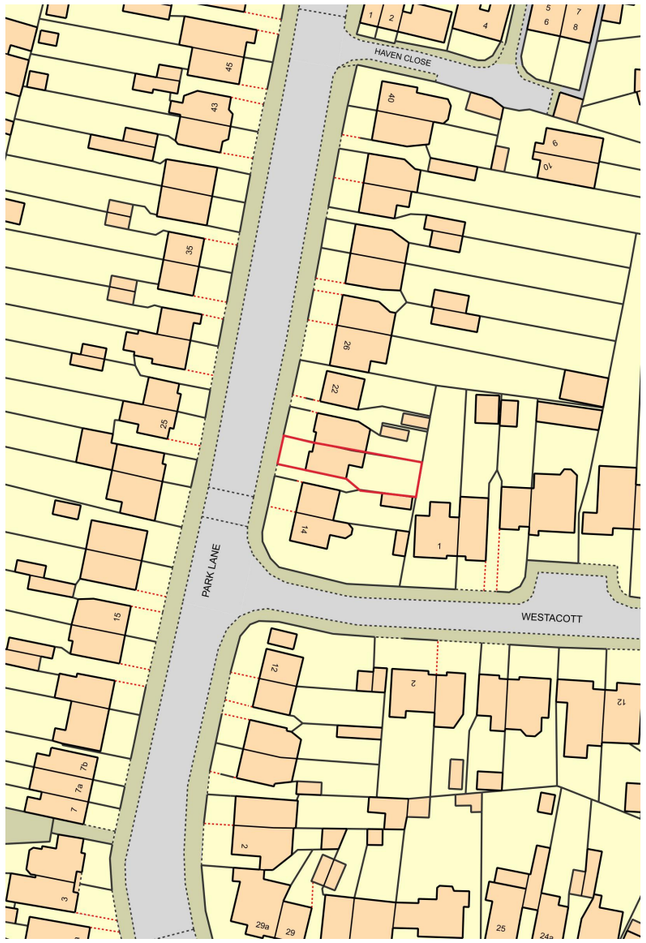

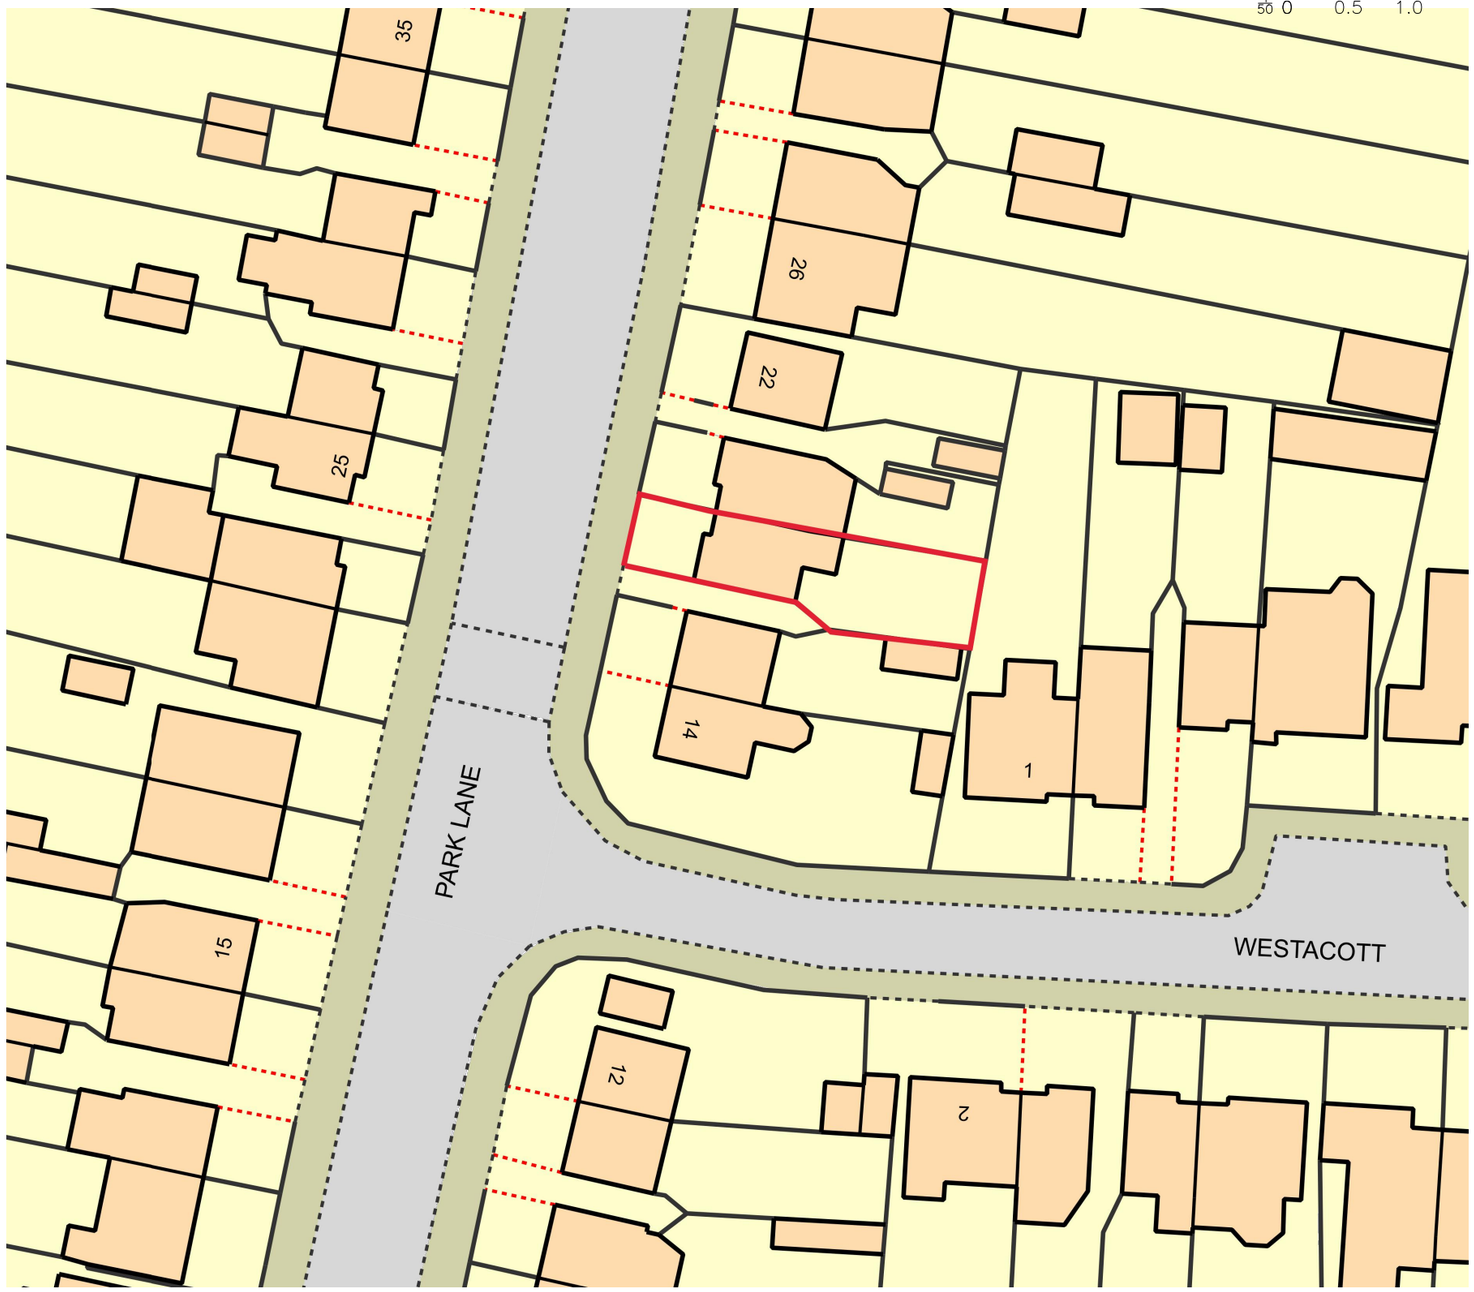

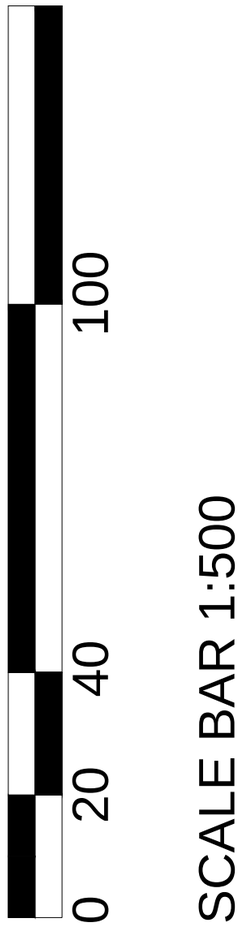

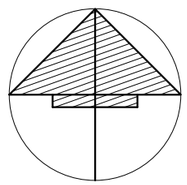

Site Location Plan

1:1250

Block Plan

1:500

All works to be carried out in accordance with current building regulations and as per signed contract.
All dimensions / levels to be checked and verified on site before commencing any work and any discrepancies to be reported to the office immediately.
This drawing to be read in conjunction with contract documents, project working drawings, specification, all consultants / specialist drawings, details and specification.
All materials to be used in the construction of the external surfaces of the new works shall match those in the existing building.

CLIENT: Mr R Patel	JOB TITLE : Proposed Double Storey Extension	SCALE : 1/100 @ A3 1/50 @ A3	DATE : February 21	PP Ref: PP-	PHASE : Planning	DRAWN BY : ----
DRAWING TITLE : Block and Site Plans	JOB REF / ADDRESS : 18 Park Lane Hayes Middlesex UB4 8AB			JOB NO : RP 2048	DRAWING NO : BP01	REVISION. 00